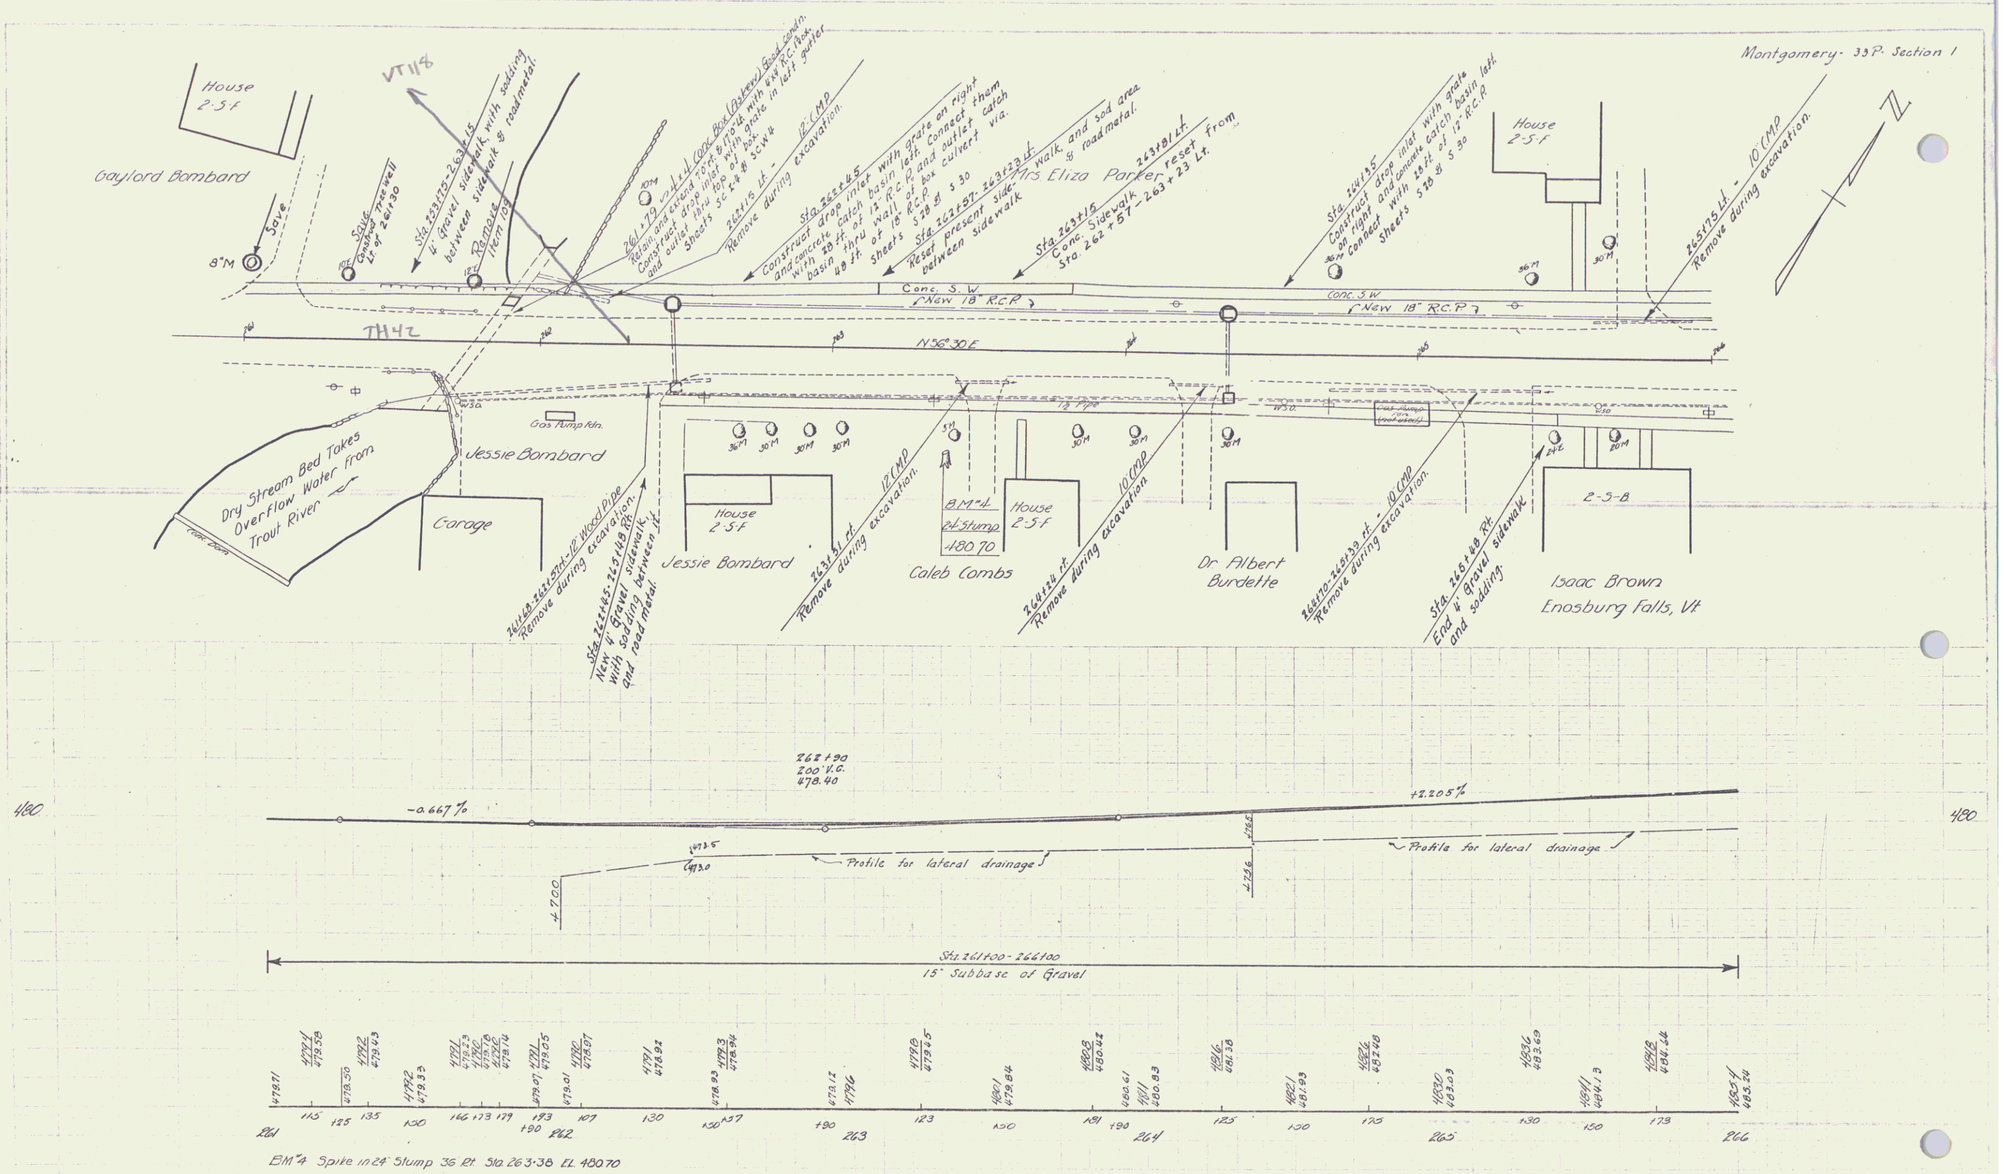

Montgomery Village
33 P. Section 1
SHEET 3

3