PARCEL	INSTRUMENT	DATE	GRANTOR	GRANTEE	RECORDED MONTGOMERY BOOK	PAGE	DATE	REMARKS
A	WDOE	2-6-61	WILLIAM & ROSANNA ARIEL	ST. OF VT.	25	51	2-21-61	

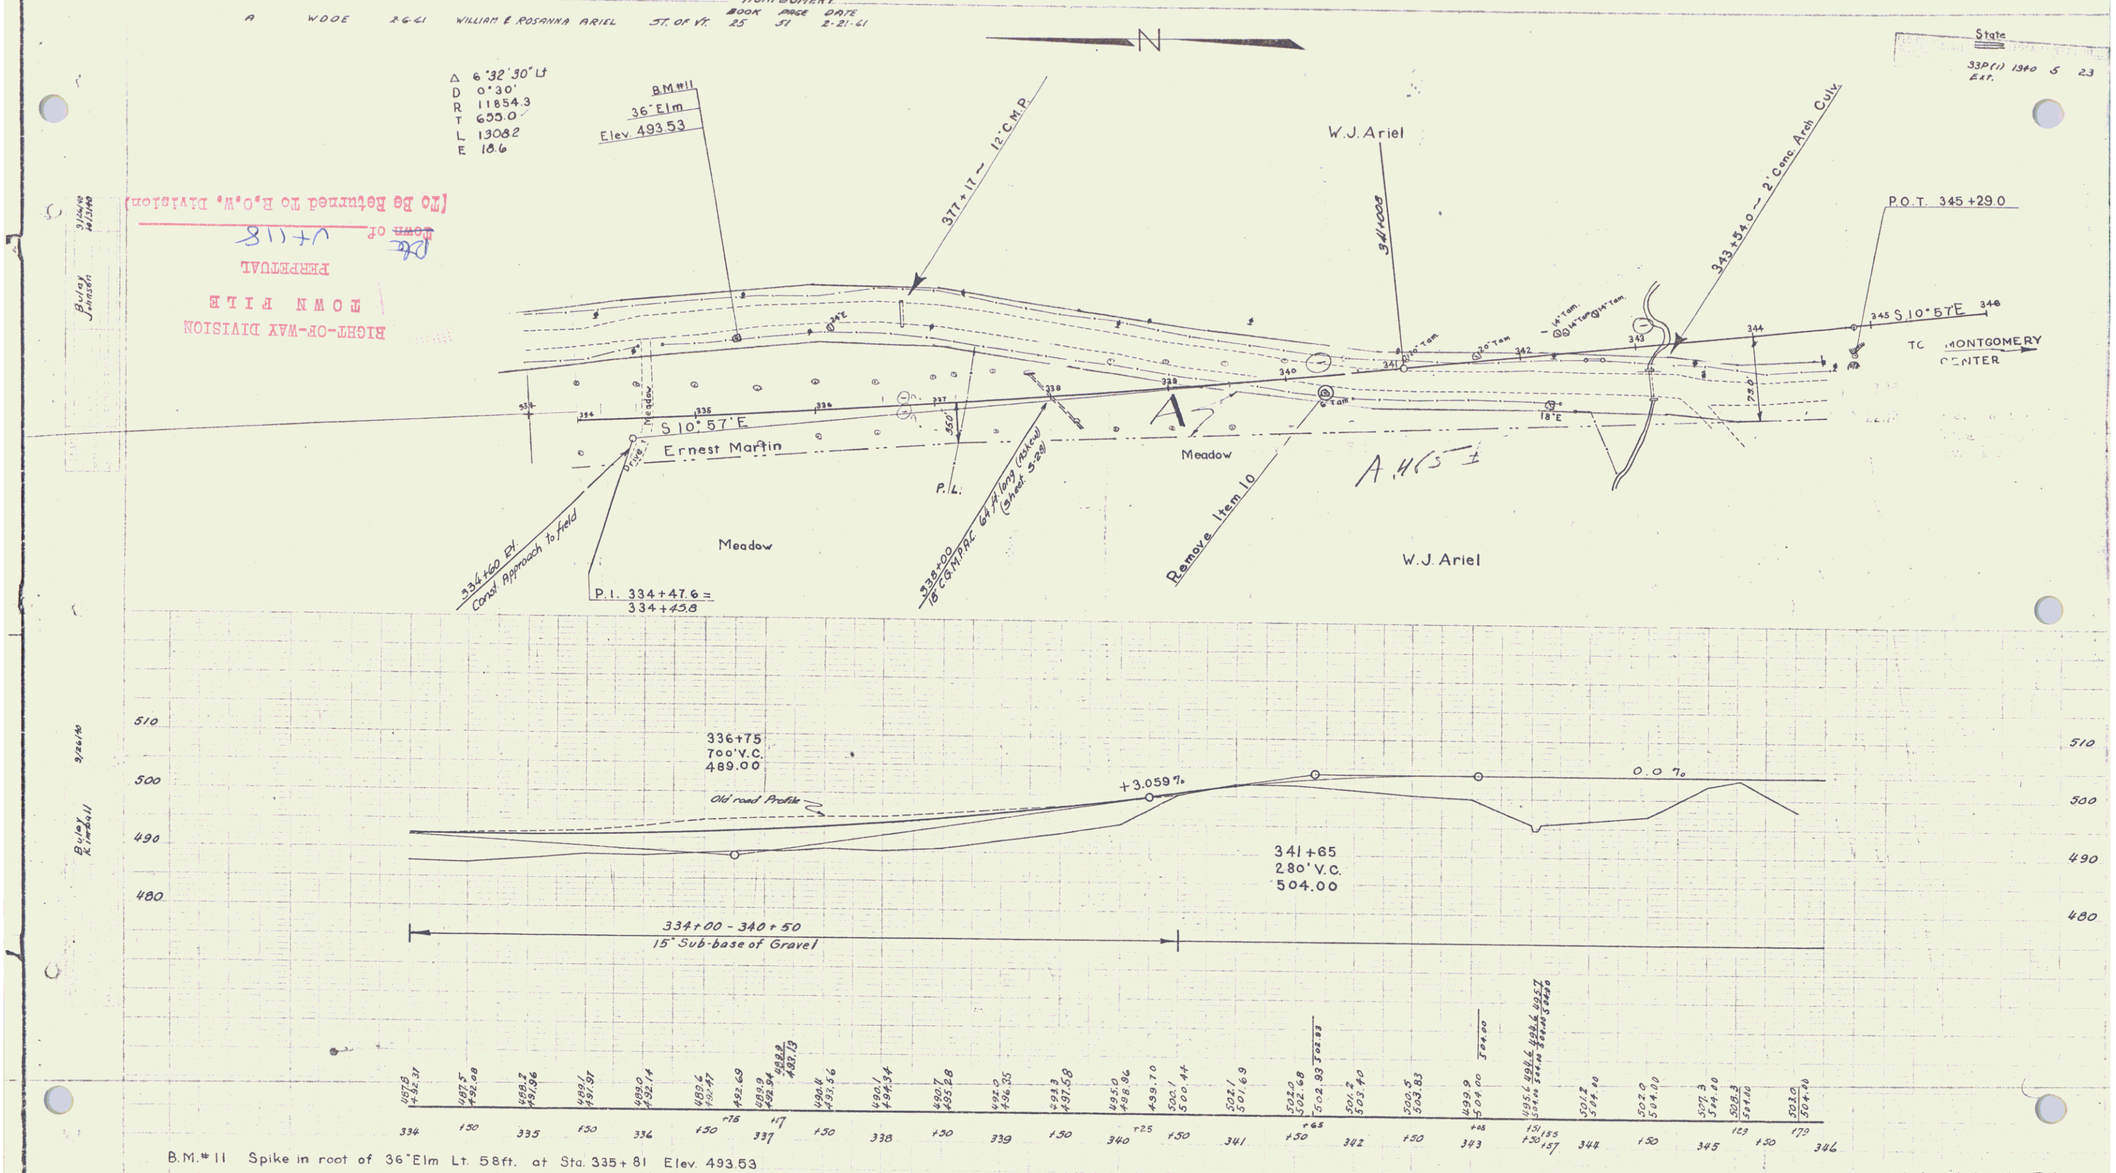

B.M.#11 Spike in root of 36" Elm Lt. 58ft. at Sta. 335+81 Elev. 493.53

Montgomery 33-P.1. Ext.
Sheet 5 of 23 Sheets