1929 Village Edit

ADDISON

DOE CHACE 7-28-30

DOE CHACE 8-1-30

CHACE 8-2-30

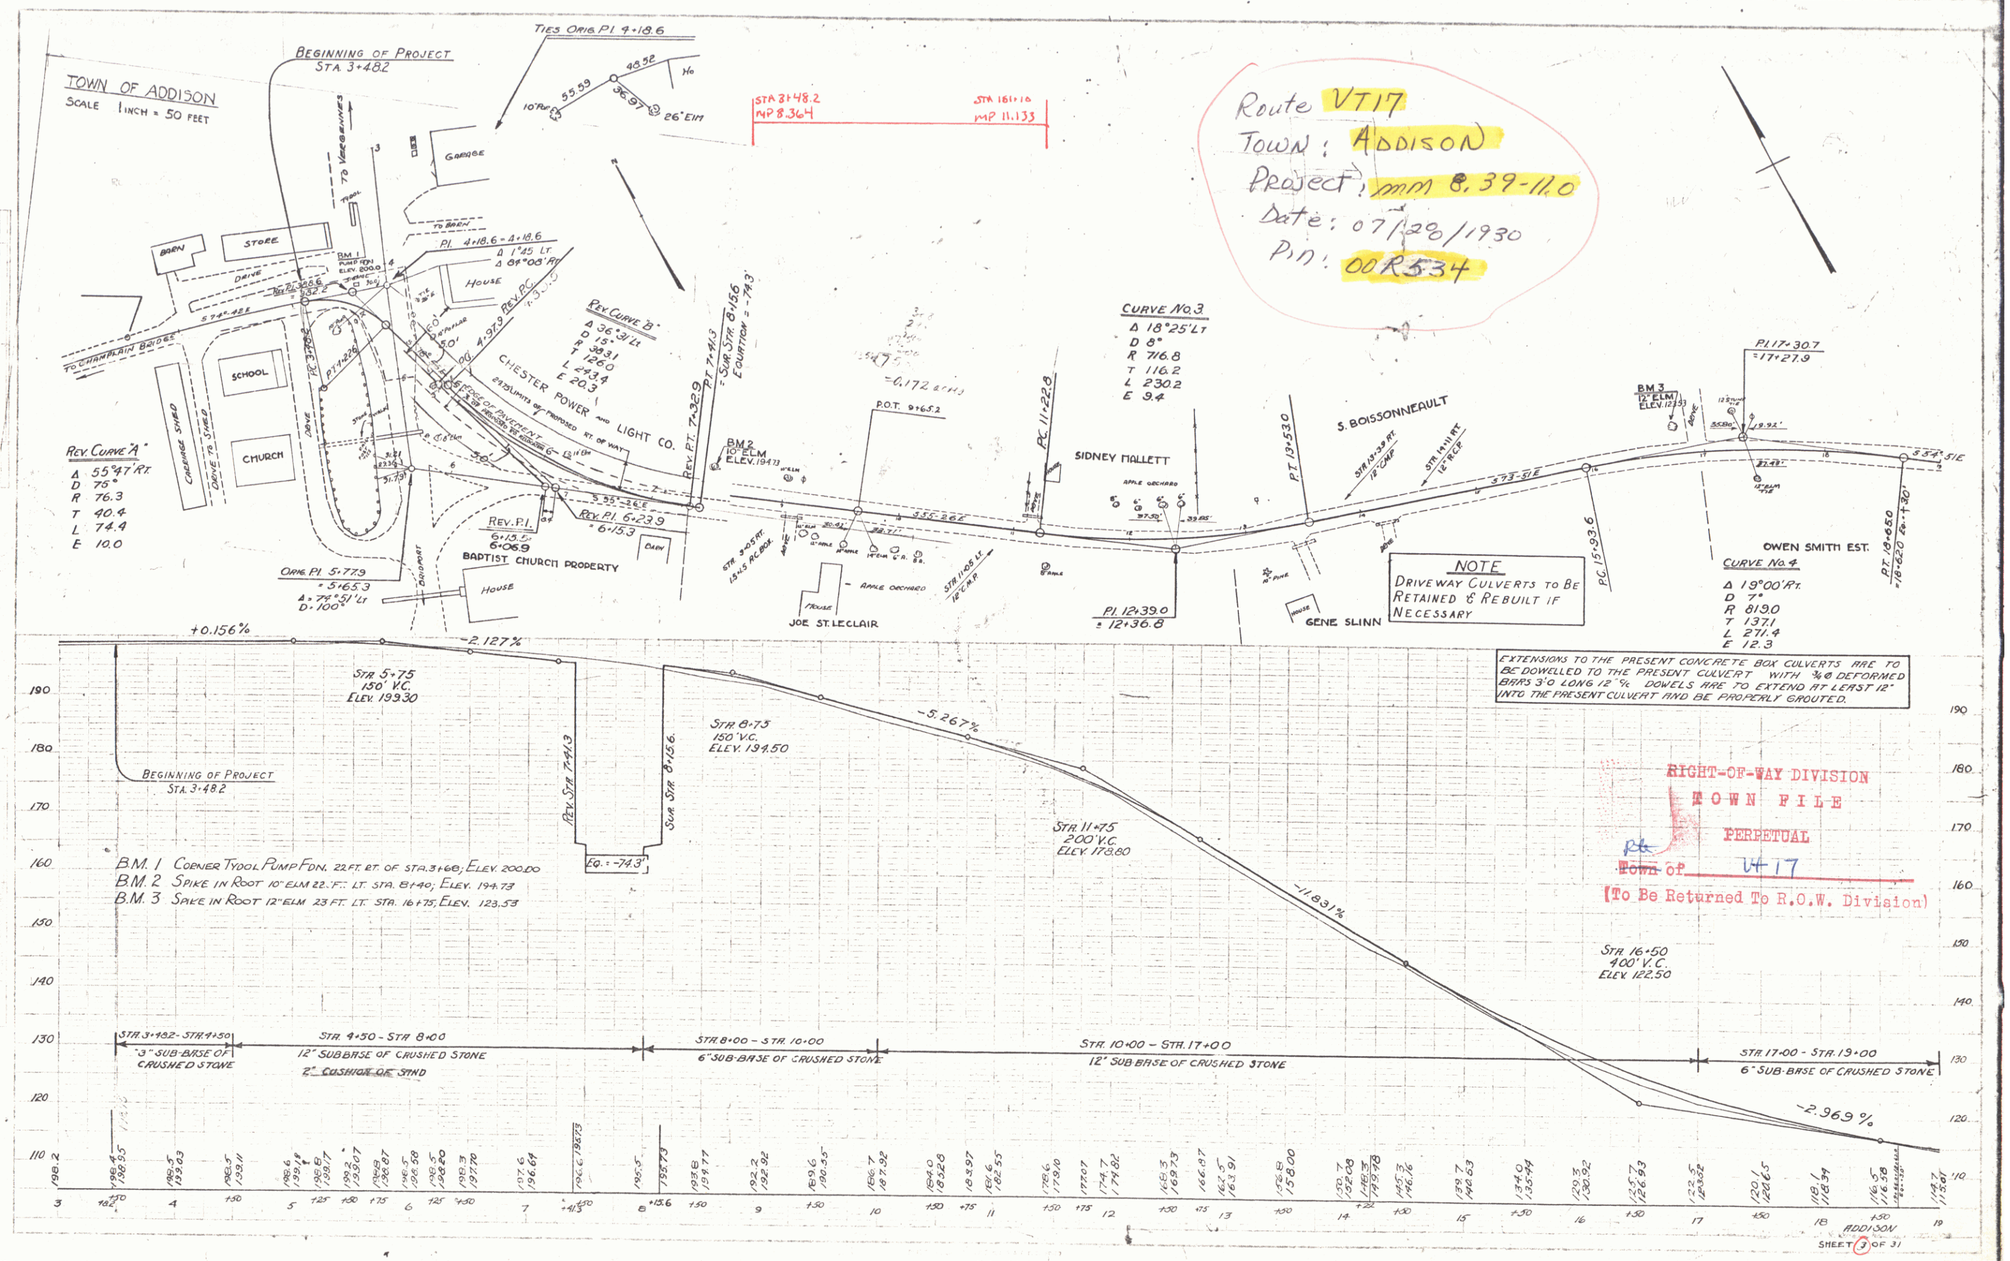

RIGHT-OF-WAY DIVISION
TOWN FILE
PERPETUAL
~~Town~~ of 1417
(To Be Returned To R.O.W. Division)