NEW CABLE GUARD RAIL REQUIRED

STA. TO STA.	RIGHT	LEFT
91+32 - 91+80	48'	—
91+16 - 91+96	—	80'

RESETTING GUARD RAIL

STA TO STA	RIGHT	LEFT
83+27 - 84+16	89'	89'

NEW REINF. CONCRETE PIPE CULVERTS REQUIRED

STATION	DIAM.	LENG.	CONC. R	STEEL
91+38	30"	48'	3.2 c.y.	58 lbs.

CULVERT REPAIRS REQUIRED

STATION	TYPE	EXTENSION	CONC. R	STEEL
83+73	2'x3'	9' ON LT. 5' ON RT.	2.7 c.y.	413. lbs.

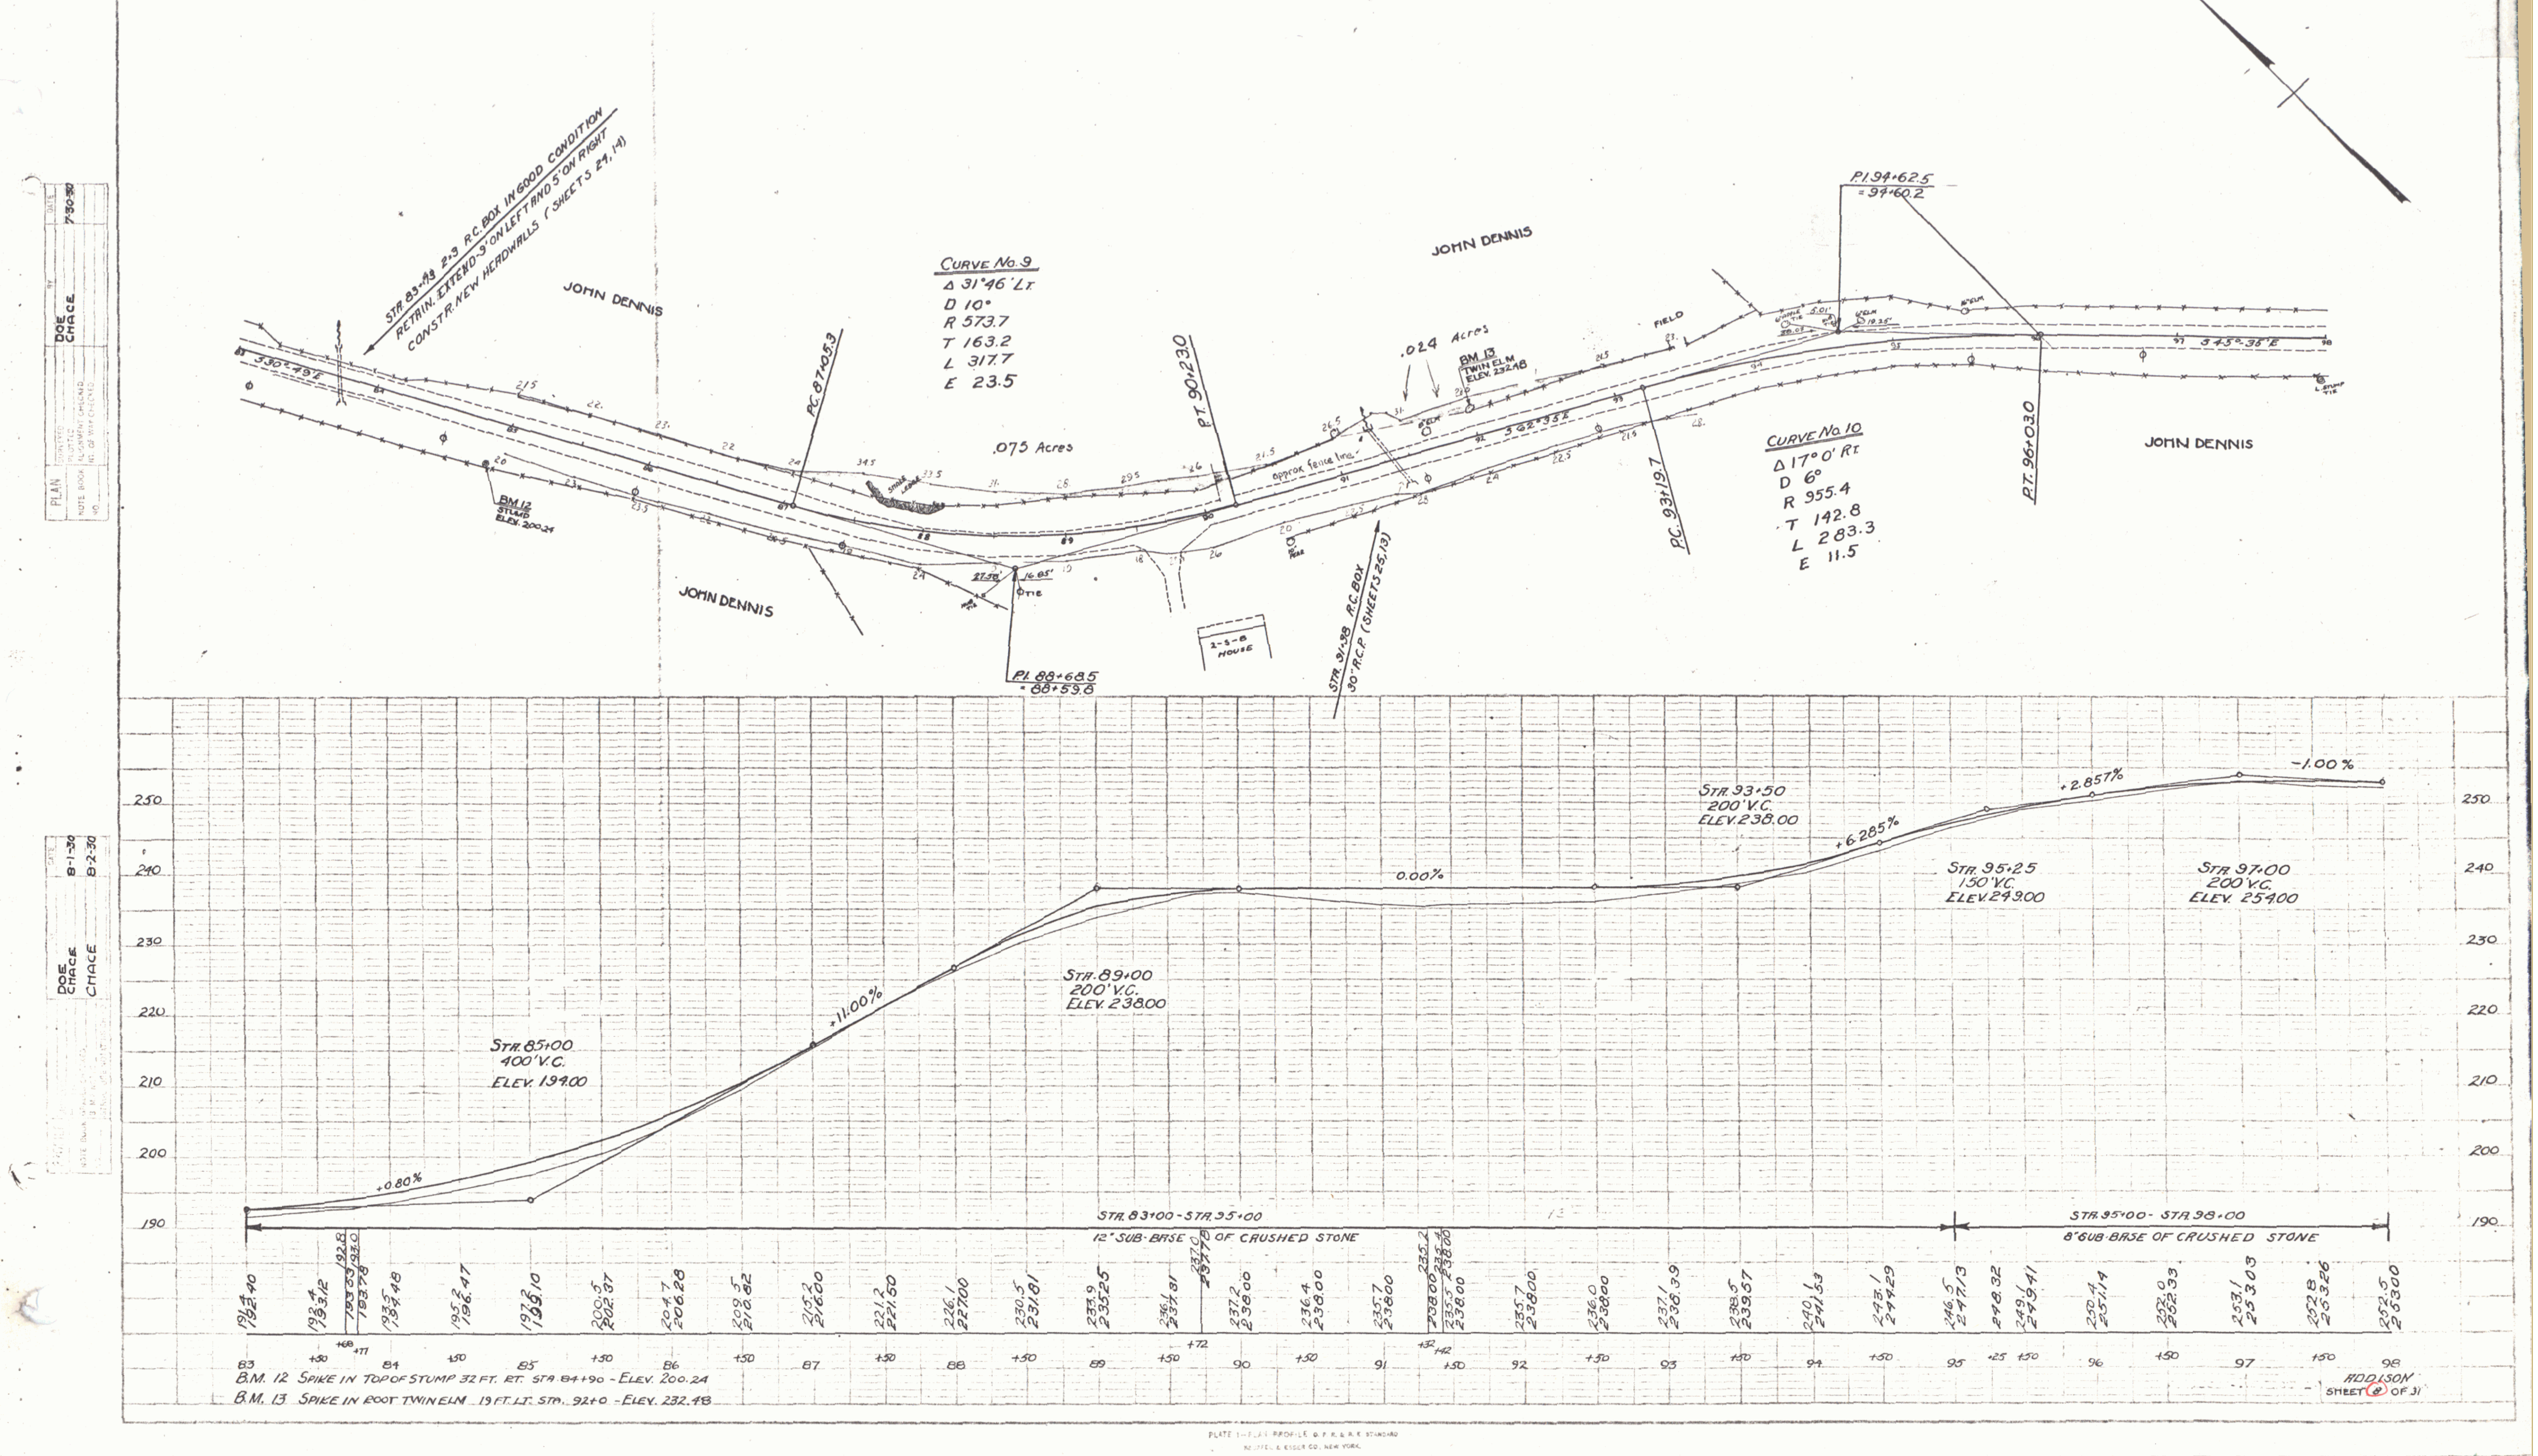

6