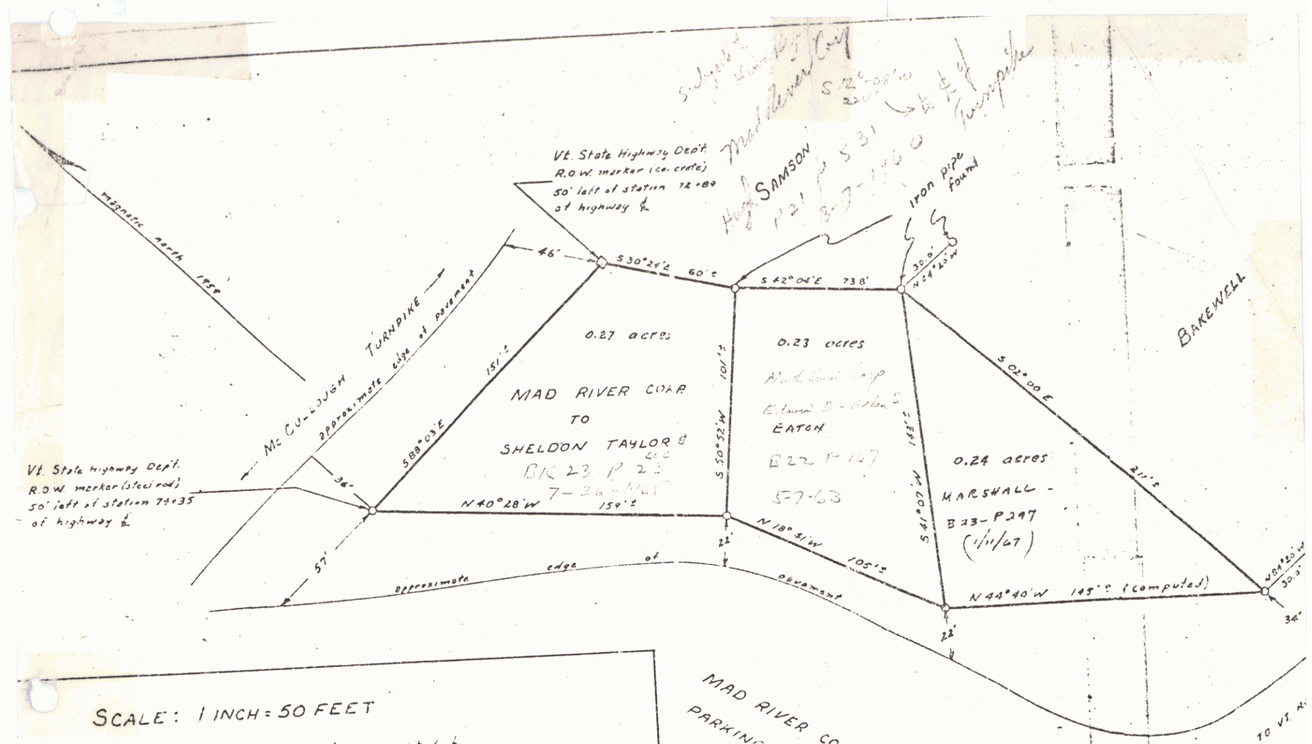

SCALE: 1 INCH = 50 FEET

urveyed October, 1959 by C.R. Carlson assisted by
ord Thompson
earings given are referred to the N84°20'W line of the Bakewell
istances followed by ± are by stadia measurement and are approximate
epresents iron pipe set unless otherwise indicated

SHEET 18A

8