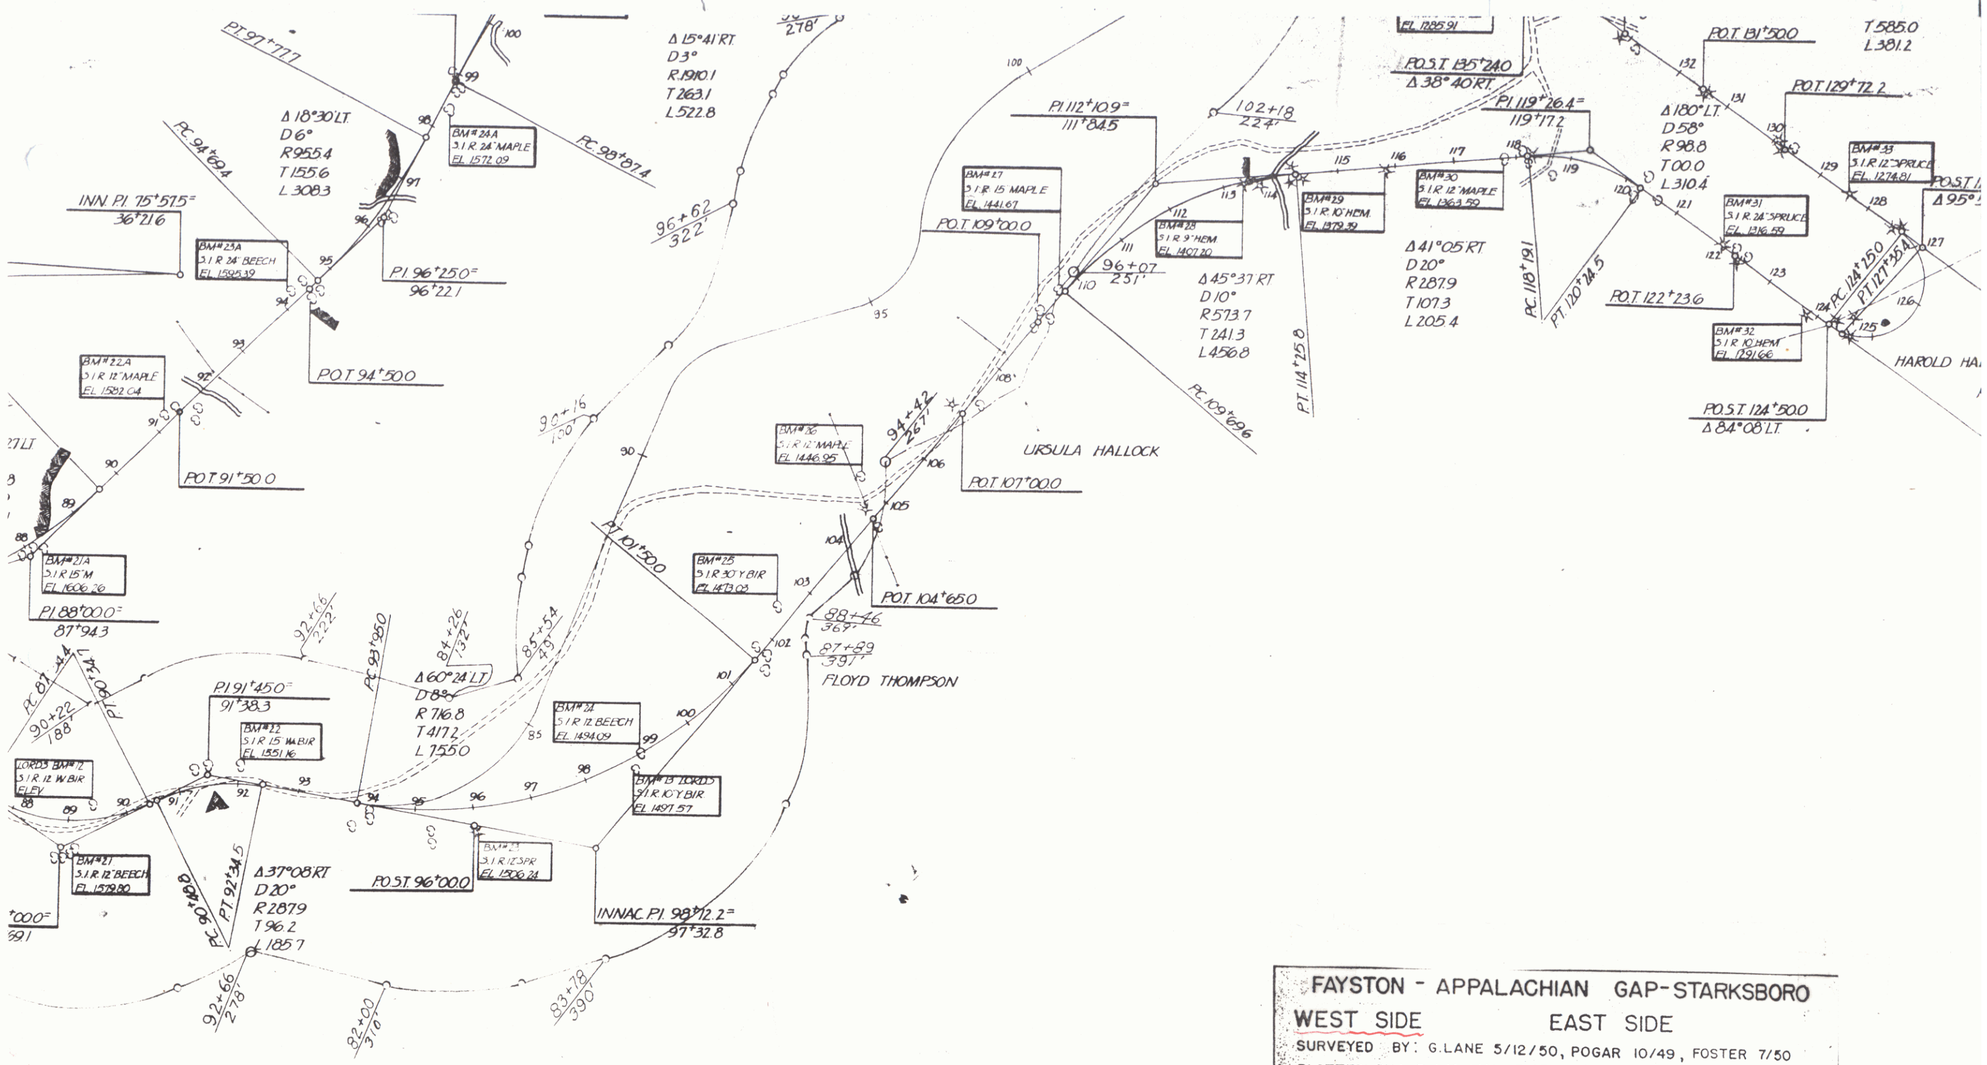

FAYSTON - APPALACHIAN GAP-STARKSBORO

WEST SIDE EAST SIDE

SURVEYED BY: G.LANE 5/12/50, POGAR 10/49, FOSTER 7/50

PLOTTED BY: T. AJA 1/51, R.CRUICKSHANK 12/50

PROJECT ST. NO. 2

SCALE: 1" = 200'

SHEET 7

7