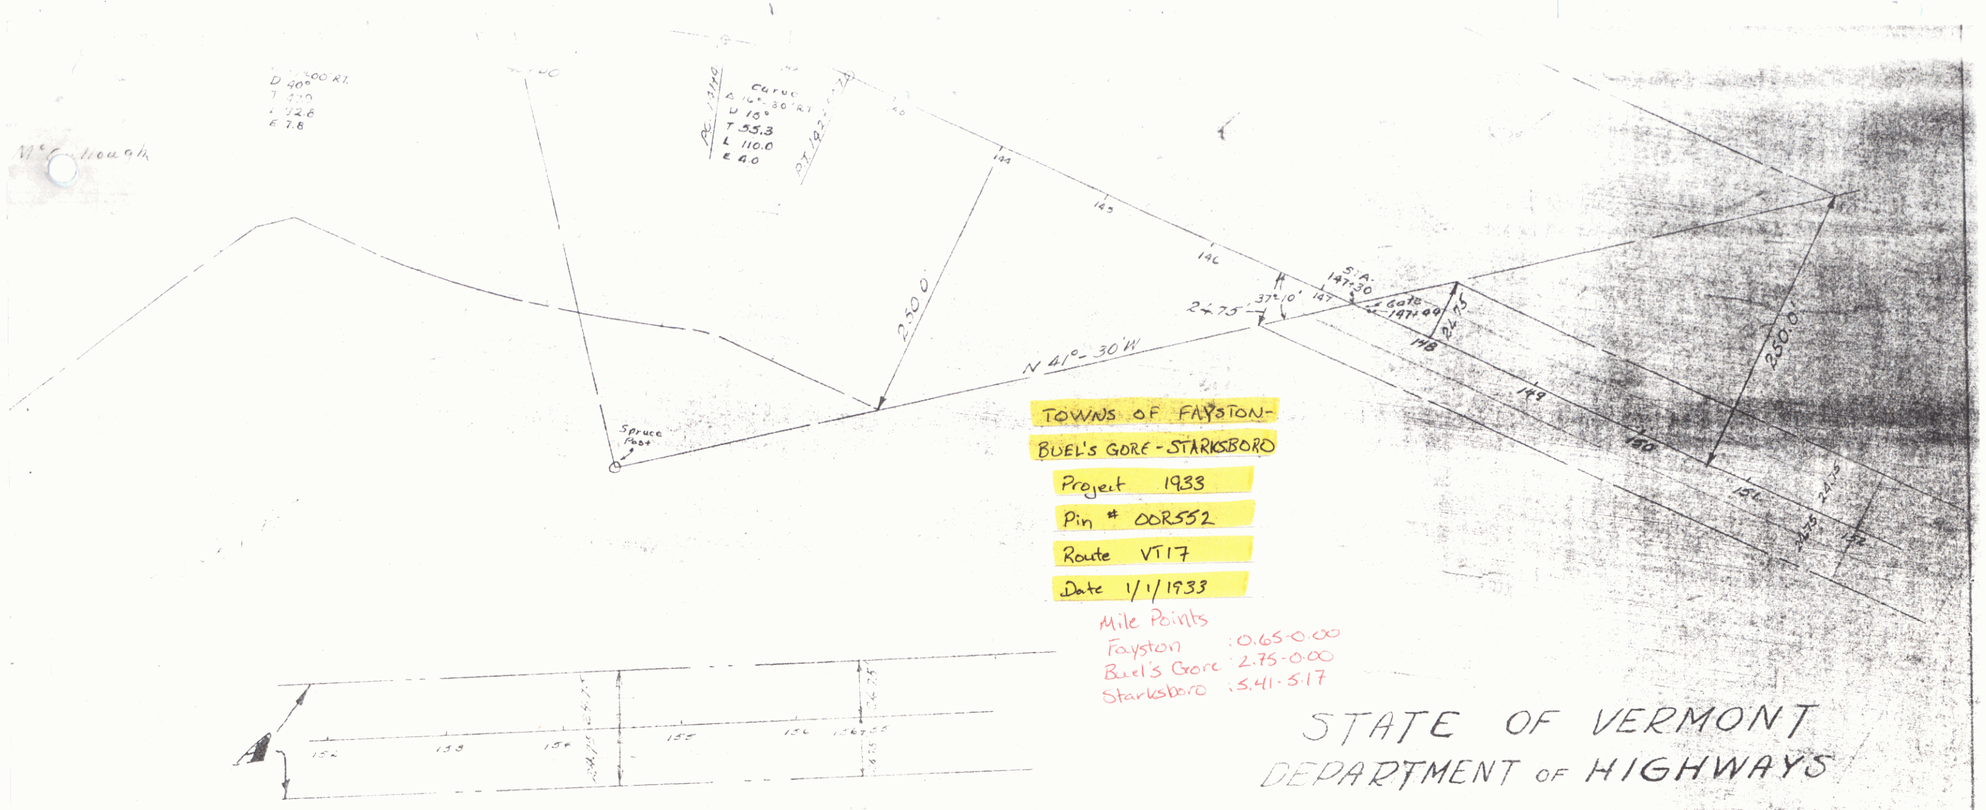

TOWNS OF FAYSTON-
BUEL'S GORE - STARKSBORO
Project 1933
Pin # 00R552
Route VT17
Date 1/1/1933

Mile Points
Fayston : 0.65-0.00
Buel's Gore : 2.75-0.00
Starksboro : 5.41-5.17

STATE OF VERMONT
DEPARTMENT OF HIGHWAYS
RIGHT-OF-WAY MAP
JAMES H. & UREA M. McCULLOUGH PROPERTY
TOWN OF FAYSTON
SEPTEMBER 19, 1936 SCALE 1" = 100'

RECORDED FAYSTON
BOOK 18 PAGE 349 DATE 10-20-36

REMARKS

DEC - 3 1972

SHEET 1