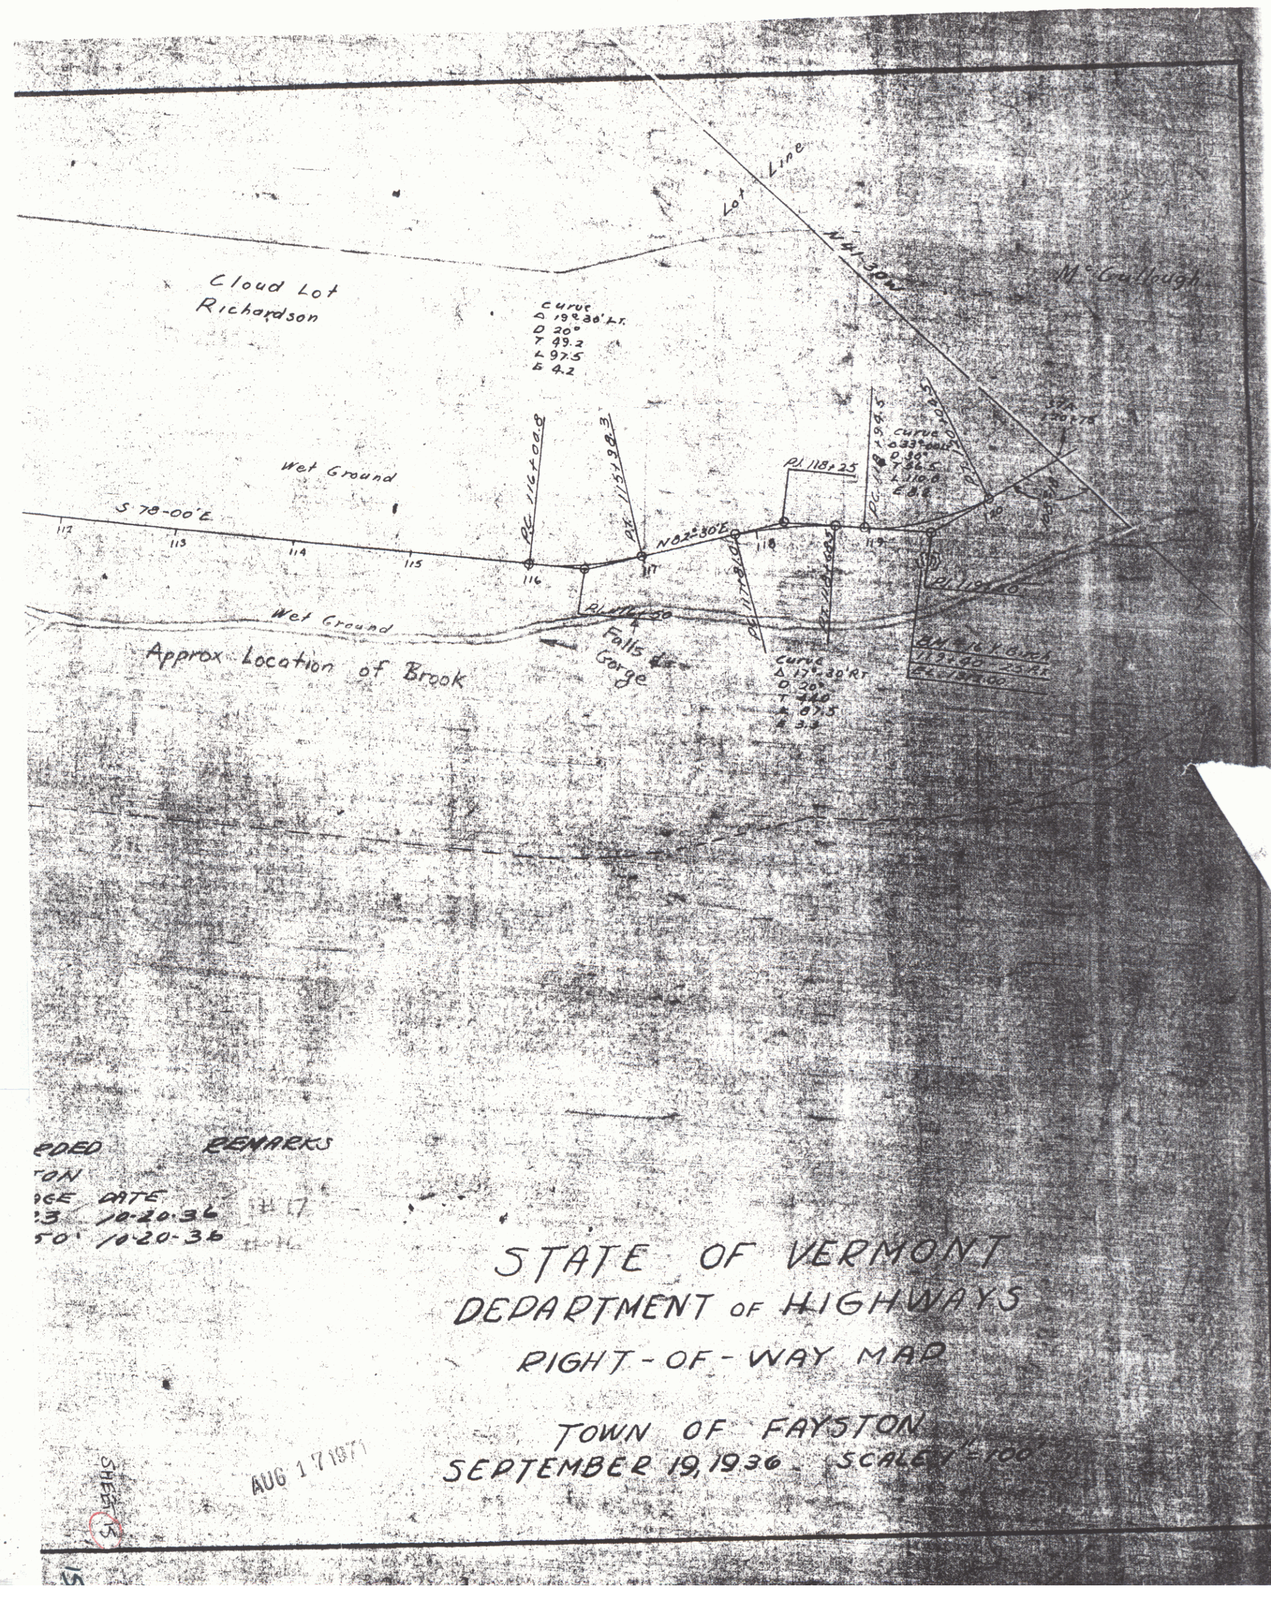
Cloud Lot
Richardson
Lot Line
N 41-30 W
M. Gallough
Wet Ground
S 78-00 E
N 82-30 E
Wet Ground
Approx Location of Brook
Falls & Gorge
Pl. 118+25
STATE OF VERMONT
DEPARTMENT OF HIGHWAYS
RIGHT-OF-WAY MAP
TOWN OF FAYSTON
SEPTEMBER 19, 1936 - SCALE 1" = 100'
AUG 17 1971