70-E 1930 8 106

PARCEL	INSTRUMENT	DATE	GRANTOR	GRANTEE	RECORDED WATERFORD BOOK	PAGE	DATE	REMARKS CUL. STA.
A-B-C-D	Q.C.D.	8-25-37	J.T. & Emma Voyer	State of Vt.	25	194-195	8-25-37	
PARTIAL RELEASE FROM FEDERAL BANK ON VOYER					23	196-197	8-25-37	
A'-B'-C'-D'	Mortgage Rec'd	9-12-37	Frank Lavature Estate	"	23	181-2-3	8-20-37	7+93.21 / 0, 7+93.30 to 0+00 / 288.322.100
A'	Q.C.D.	9-7-37	And F. Briggs	"	25	198	9-25-37	

Q.C.D. FROM CITIZENS SAVINGS BANK MORTGAGE ON LAVATURE

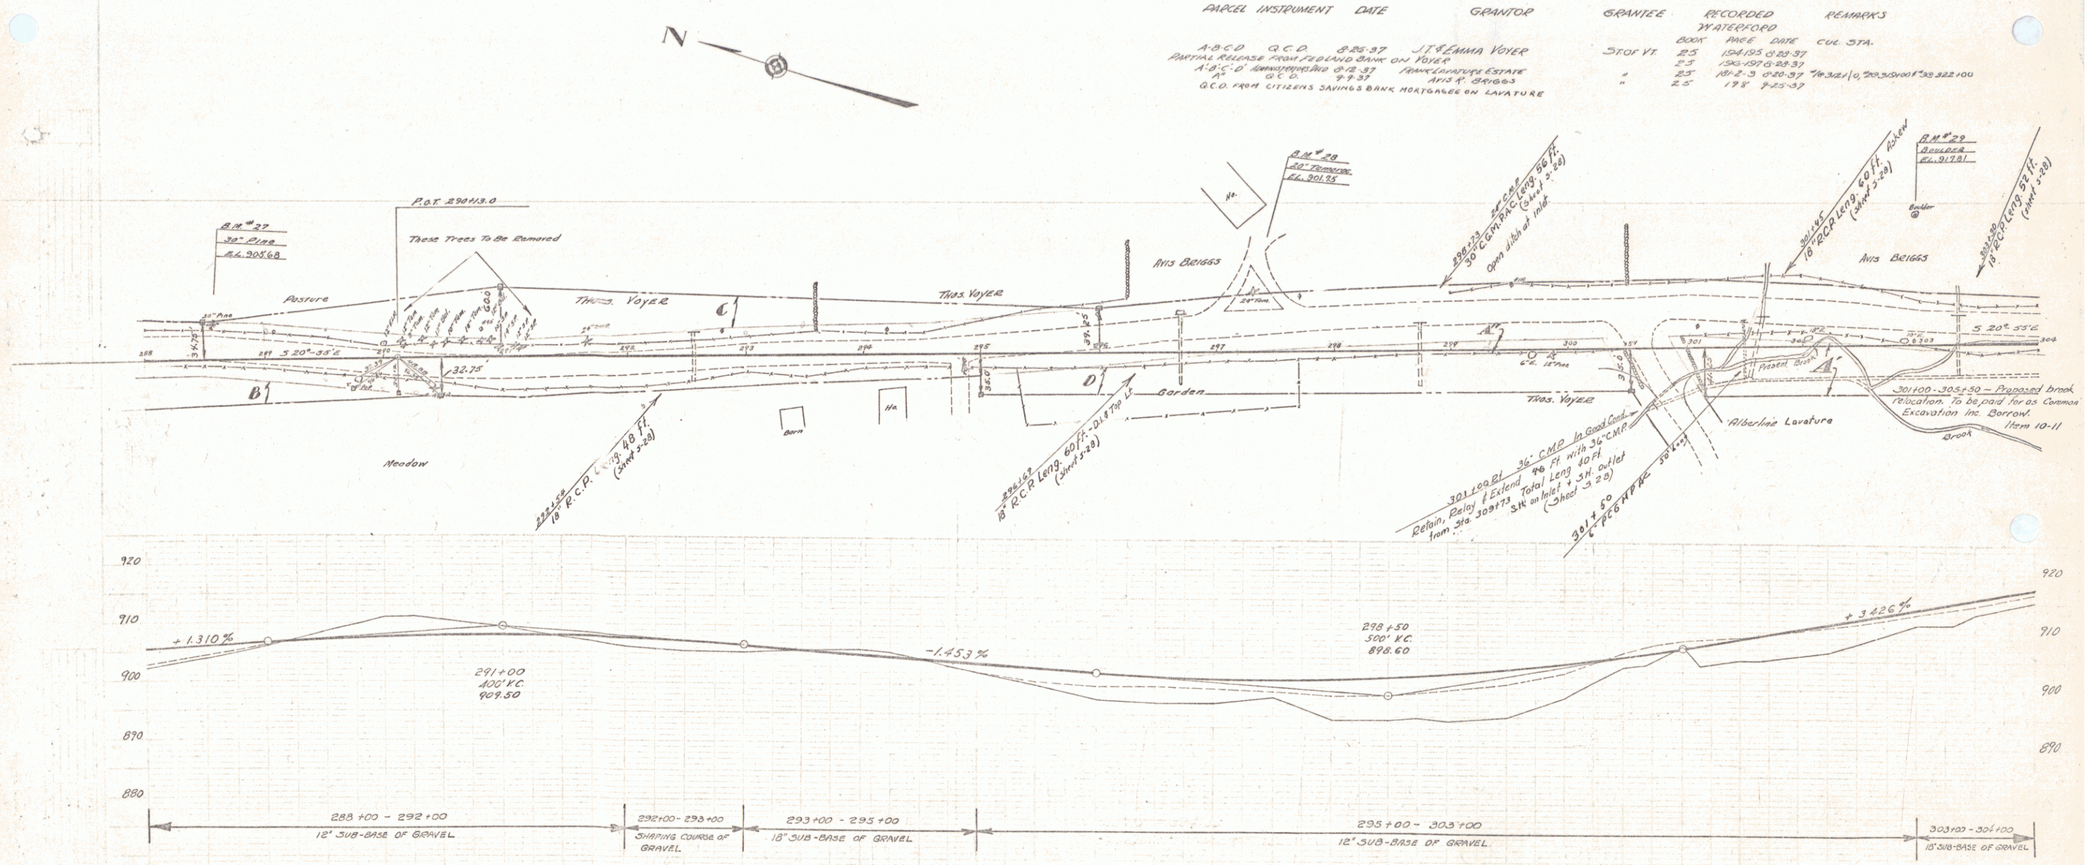

8