FED. ROAD DIST. NO.	STATE	FISCAL YEAR	SHEET NO.	TOTAL SHEETS
9	VT.	F.A.S. 1940	14	67

18-B(1)

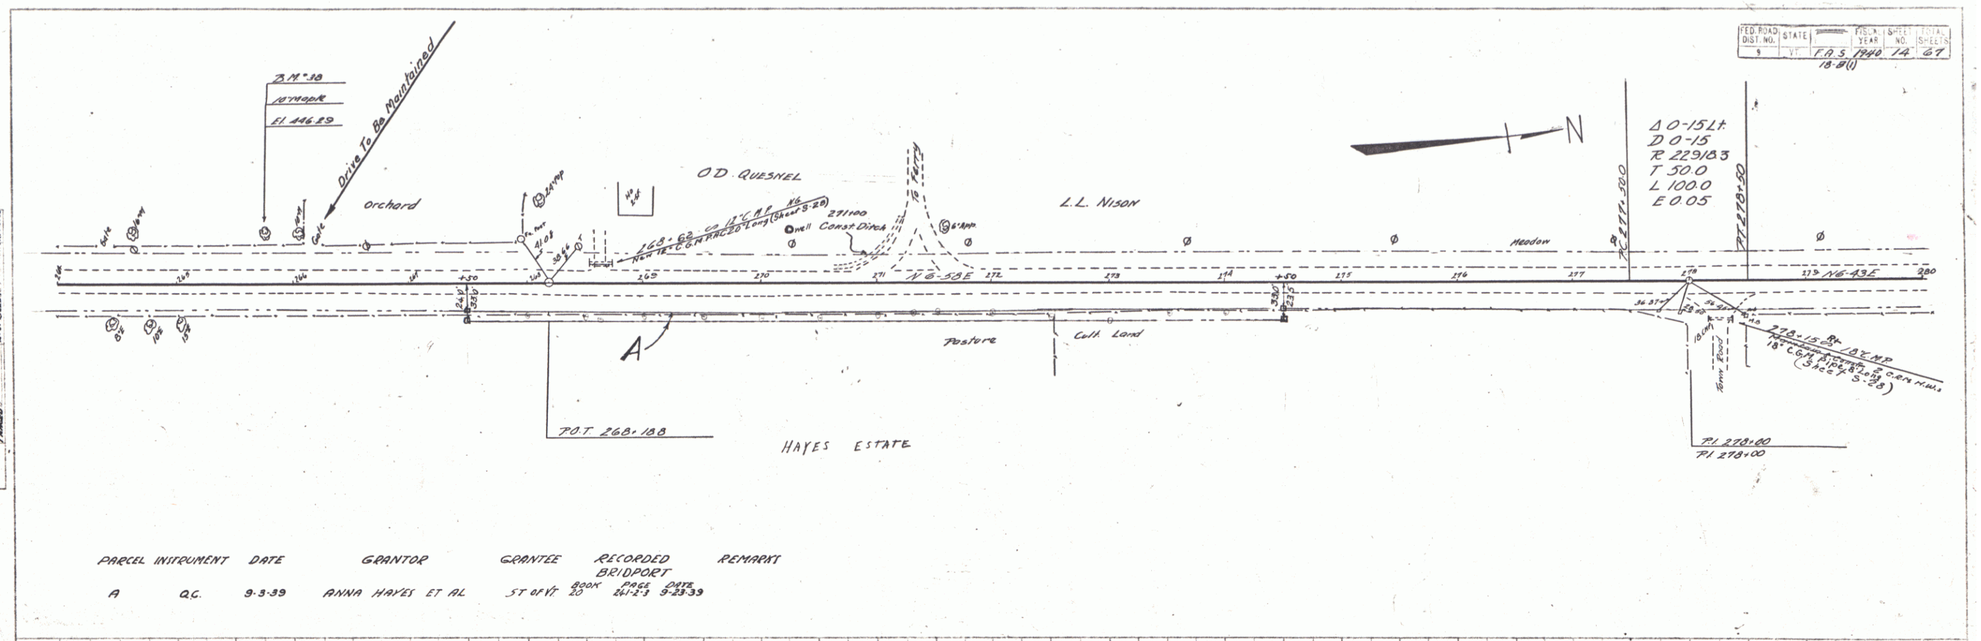

PARCEL	INSTRUMENT	DATE	GRANTOR	GRANTEE	RECORDED BRIDPORT BOOK	PAGE	DATE
A	Q.C.	9-3-39	ANNA HAYES ET AL	ST OF VT.	20	241-243	9-23-39

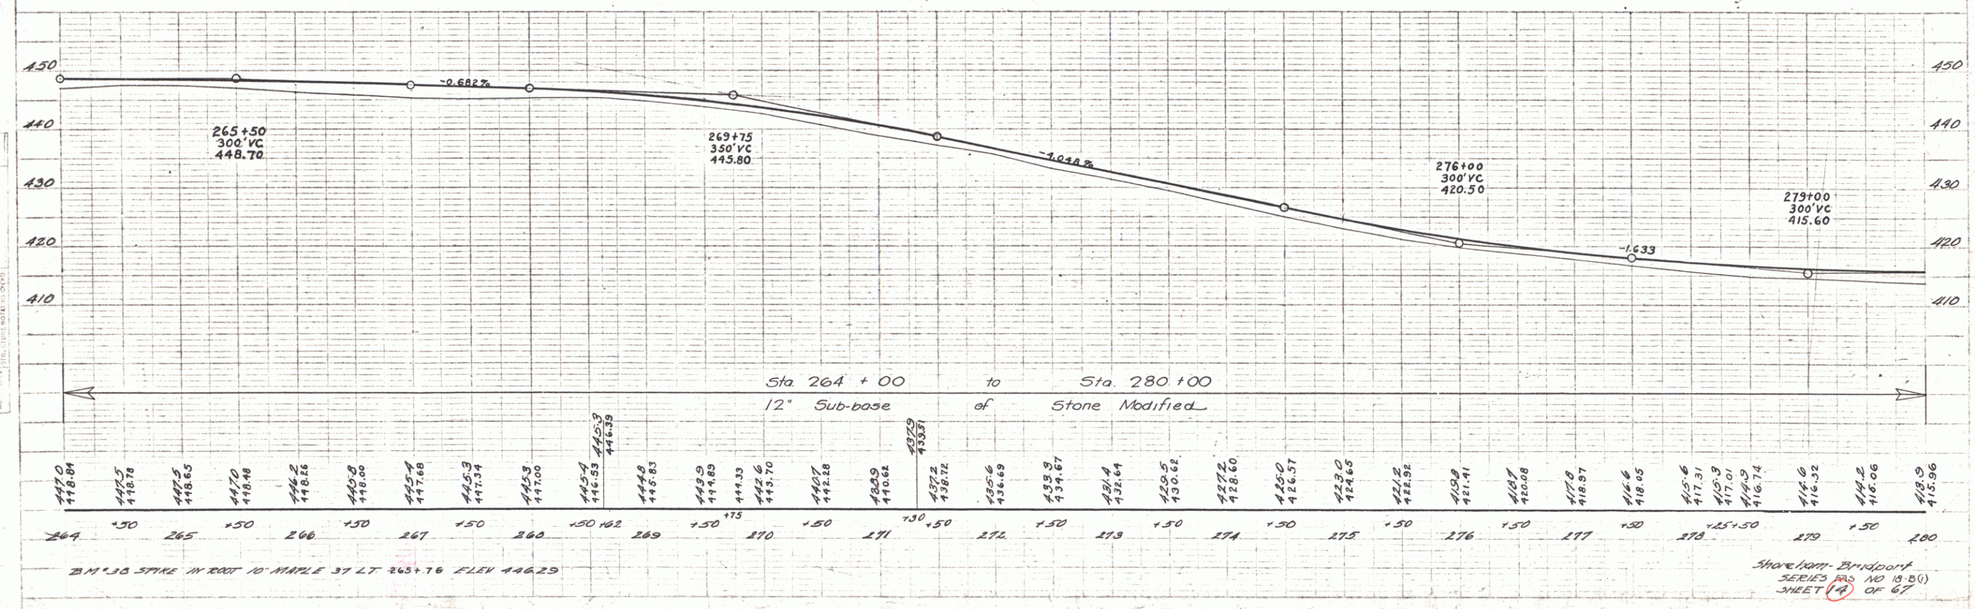

Shoreham - Bridport
SERIES NO 18-B(1)
SHEET 14 OF 67

Shoreham