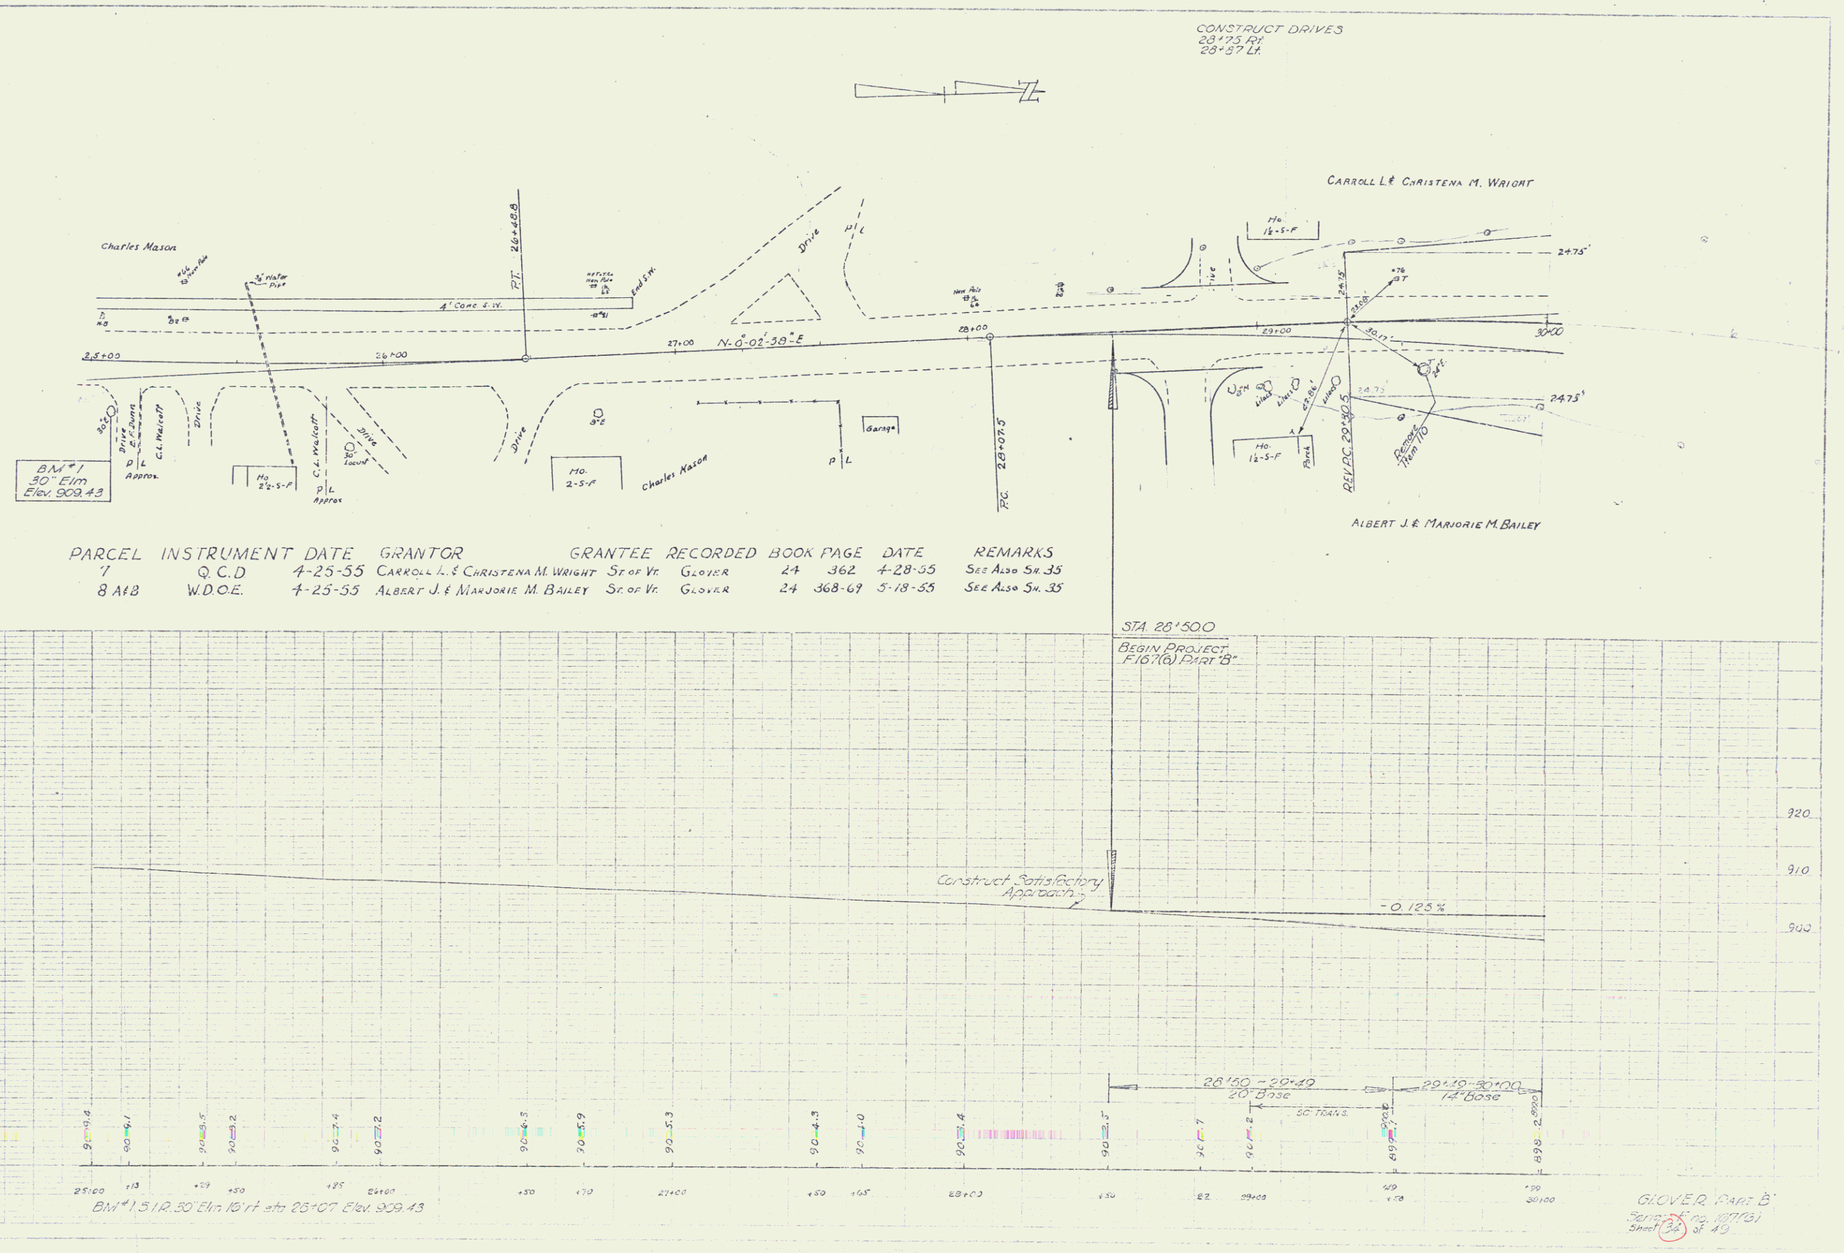

PARCEL	INSTRUMENT	DATE	GRANTOR		GRANTEE	RECORDED BOOK	PAGE	DATE	REMARKS
7	Q.C.D	4-25-55	CARROLL L. & CHRISTENA M. WRIGHT	St. of Vt.	GLOVER	24	362	4-28-55	SEE ALSO SH. 35
8 A&B	W.D.O.E.	4-25-55	ALBERT J. & MARJORIE M. BAILEY	St. of Vt.	GLOVER	24	368-69	5-18-55	SEE ALSO SH. 35

GLOVER PART "B"
Project No. F167(6)
Sheet 34 of 49

AUG 18 1980 7