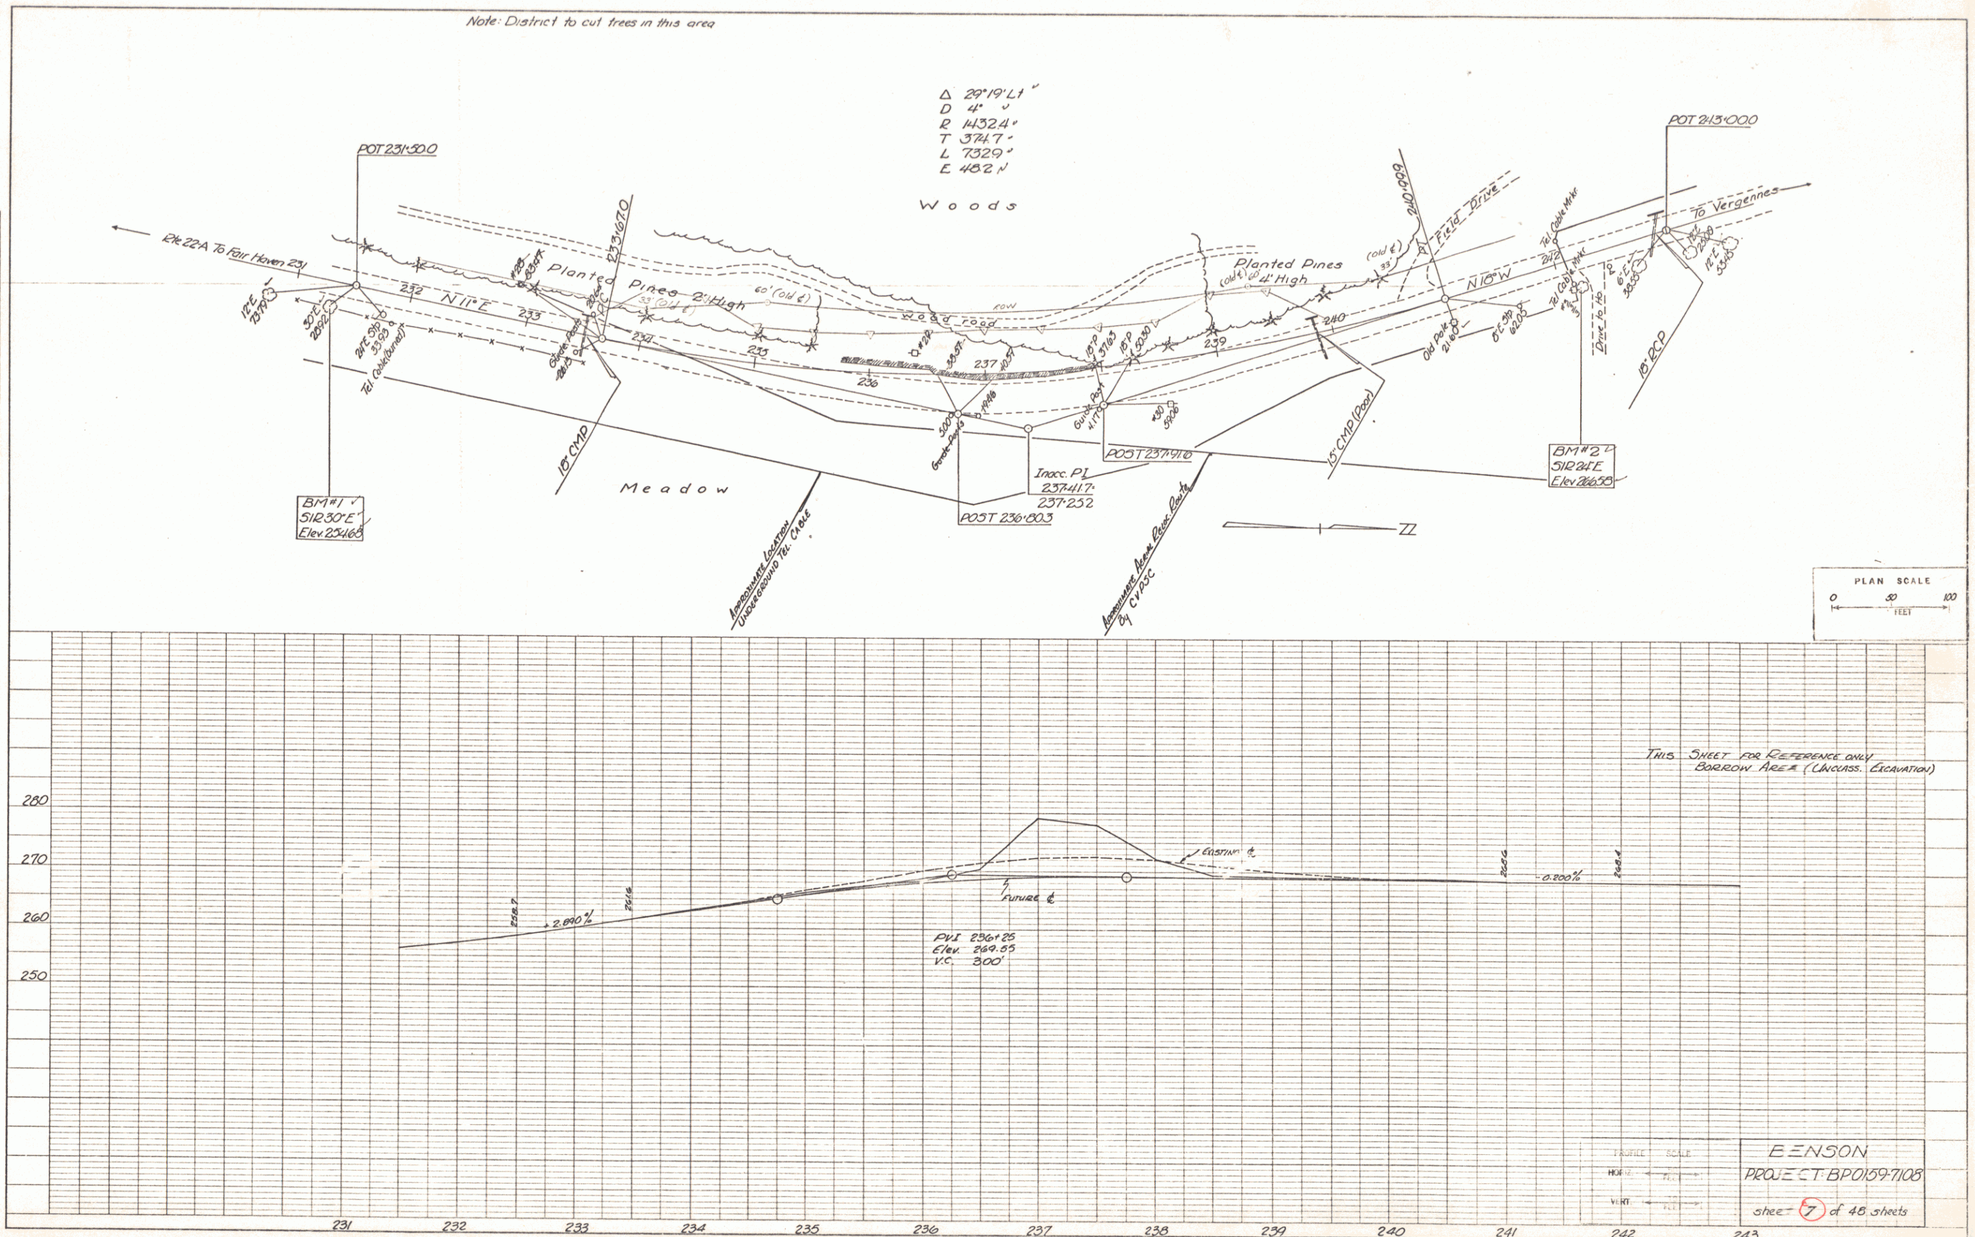
Note: District to cut trees in this area
Δ 29°19' Lt
D 4°
R 1432.4'
T 374.7'
L 732.9'
E 48.2'
Woods
POT 231+50.0
POT 241+00.0
Rte 22A To Fair Haven 23
To Vergennes
Planted Pines 2' High
Planted Pines 2' High
Field Drive
N11°E
N10°W
Meadow
15" CMP
15" CMP (Poor)
15" RCP
POST 237+91.6
POST 236+80.3
Trace PL 237+41.7
237+25.2
BM#1 51R30'E Elev 234.68
BM#2 51R24'E Elev 246.58
Approximate Location Underground Tel. Cable
Approximate Bank Back Rock by CVDC
PLAN SCALE
0 50 100
FEET
PLAN
PROFILE
This Sheet for Reference only
Borrow Area (Unclass. Excavation)
Existing ℄
Future ℄
-0.200%
+2.890%
PVI 236+25
Elev. 269.55
V.C. 300'
BENSON
PROJECT BP0159-7108
sheet 7 of 48 sheets
K+E PLATE 1, PLAN-PROFILE
KEUFFEL & ESSER CO.
48 7012 IMPERIAL TRACING CLOTH

4