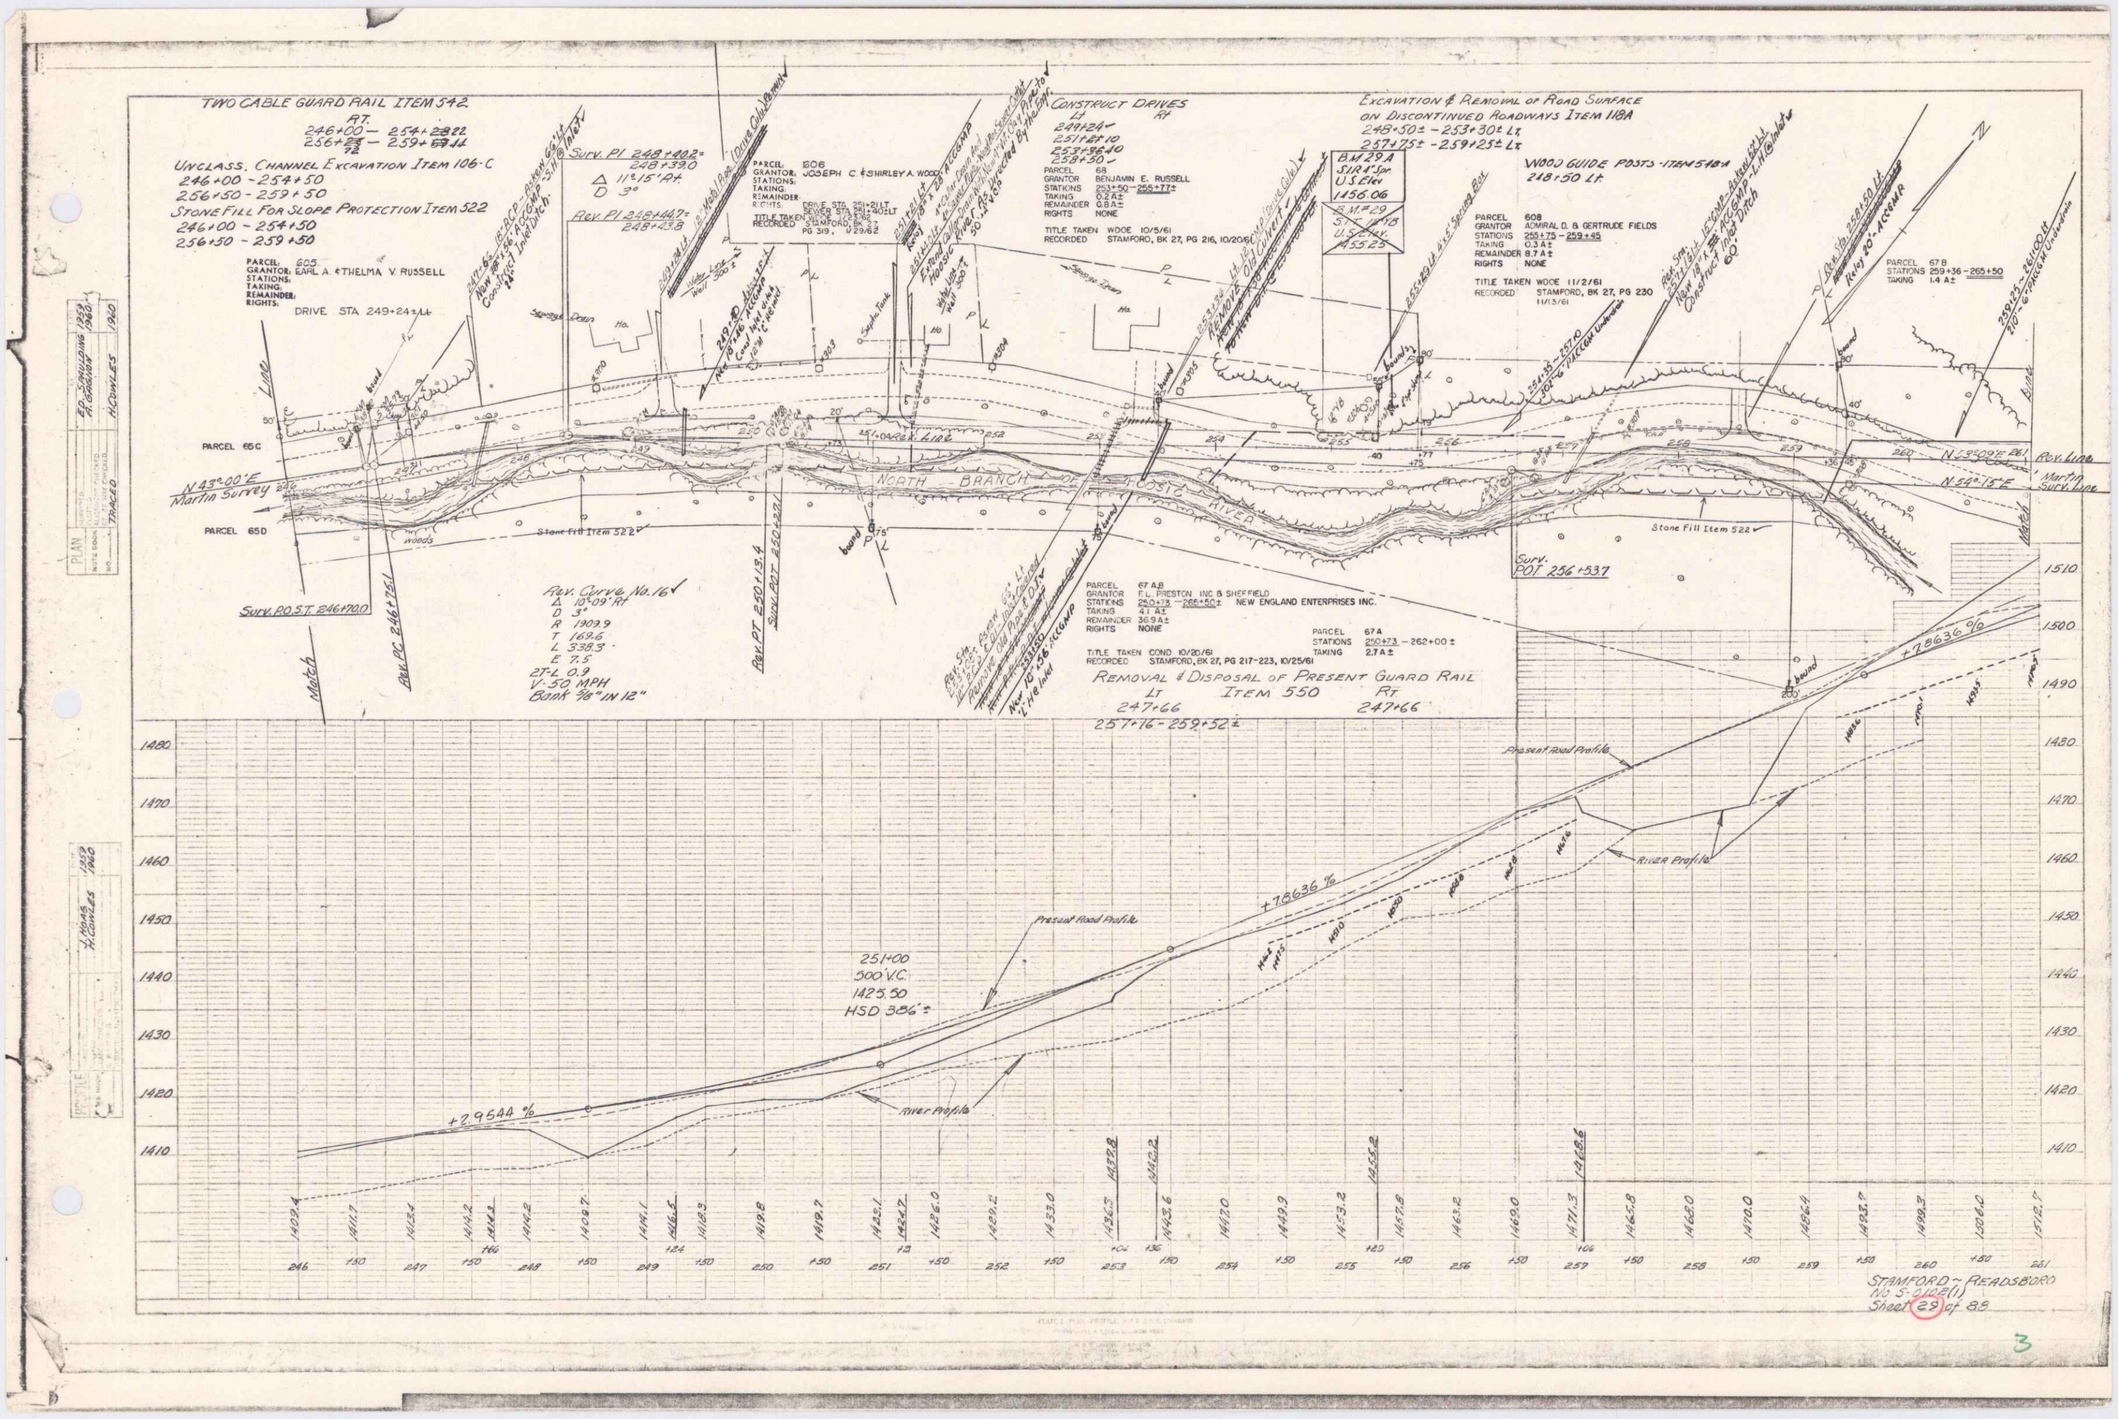
TWO CABLE GUARD RAIL ITEM 542
RT.
246+00 – 254+22
256+72 – 259+50
UNCLASS. CHANNEL EXCAVATION ITEM 106-C
246+00 - 254+50
256+50 - 259+50
STONE FILL FOR SLOPE PROTECTION ITEM 522
246+00 - 254+50
256+50 - 259+50
PARCEL: 605
GRANTOR: EARL A. & THELMA V. RUSSELL
STATIONS:
TAKING:
REMAINDER:
RIGHTS:
DRIVE STA 249+24± Lt
Surv. PI 248+82
248+39
Δ 11°15' Rt.
D 3°
Rev. PI 248+147
248+238
PARCEL: 606
GRANTOR: JOSEPH C. & SHIRLEY A. WOOD
STATIONS:
TAKING:
REMAINDER:
RIGHTS:
DRIVE STA. 251+21 LT
DRIVER STA. 251+40 LT
TITLE TAKEN: STAMFORD, BK 27, PG 319, 12/29/62
RECORDED
CONSTRUCT DRIVES
Lt
244+24
251+27.10
253+85.40
258+30
Rt
PARCEL 68
GRANTOR BENJAMIN E. RUSSELL
STATIONS 253+50 – 255+77±
TAKING 0.2 A±
REMAINDER 0.8 A±
RIGHTS NONE
TITLE TAKEN WOOD 10/5/61
RECORDED STAMFORD, BK 27, PG 216, 10/20/61
EXCAVATION & REMOVAL OF ROAD SURFACE ON DISCONTINUED ROADWAYS ITEM 118A
248+50± - 253+30± Lt
257+75± - 259+25± Lt
BM 29A
S104 Spr.
U.S. Elev
1456.06
BM #29
S104 Spr.
U.S. Elev.
1455.25
WOOD GUIDE POSTS - ITEM 540-A
248+50 Lt.
PARCEL 608
GRANTOR ADMIRAL D. & GERTRUDE FIELDS
STATIONS 255+75 – 259+45
TAKING 0.3 A±
REMAINDER 8.7 A±
RIGHTS NONE
TITLE TAKEN WOOD 11/2/61
RECORDED STAMFORD, BK 27, PG 230 11/13/61
PARCEL 67B
STATIONS 259+36 – 265+50
TAKING 1.4 A±
PARCEL 65C
PARCEL 65D
N 43°00'E
Martin Survey
NORTH BRANCH OF POTO RIVER
Stone Fill Item 522
Surv. P.O.S.T. 246+70.0
Rev. Curve No. 16
Δ 10°09' Rt
D 3°
R 1903.9
T 169.6
L 338.3
E 7.5
2T-L 0.9
V-50 MPH
Bank 3/8" IN 12"
Match
Rev. PC 246+75.1
Rev. PT 250+13.4
Surv. POT 250+27.1
Surv. POT 256+53.7
N 23°09'E
Rev. Line
N 24°15'E
Martin Survey Line
+7.8636 %
Present Road Profile
River Profile
251+00
500' V.C.
1425.50
HSD 386'±
+2.9544 %
PARCEL 67 A,B
GRANTOR F.L. PRESTON INC. & SHEFFIELD
STATIONS 250+73 – 266+50± NEW ENGLAND ENTERPRISES INC.
TAKING 4.1 A±
REMAINDER 36.9 A±
RIGHTS NONE
PARCEL 67A
STATIONS 250+73 – 262+00±
TAKING 2.7 A±
TITLE TAKEN COND 10/20/61
RECORDED STAMFORD, BK 27, PG 217-223, 10/25/61
REMOVAL & DISPOSAL OF PRESENT GUARD RAIL
Lt ITEM 550 Rt
247+66 247+66
257+16 - 259+52±
STAMFORD - READSBORO
No. 5-4(12)
Sheet 23 of 88
3