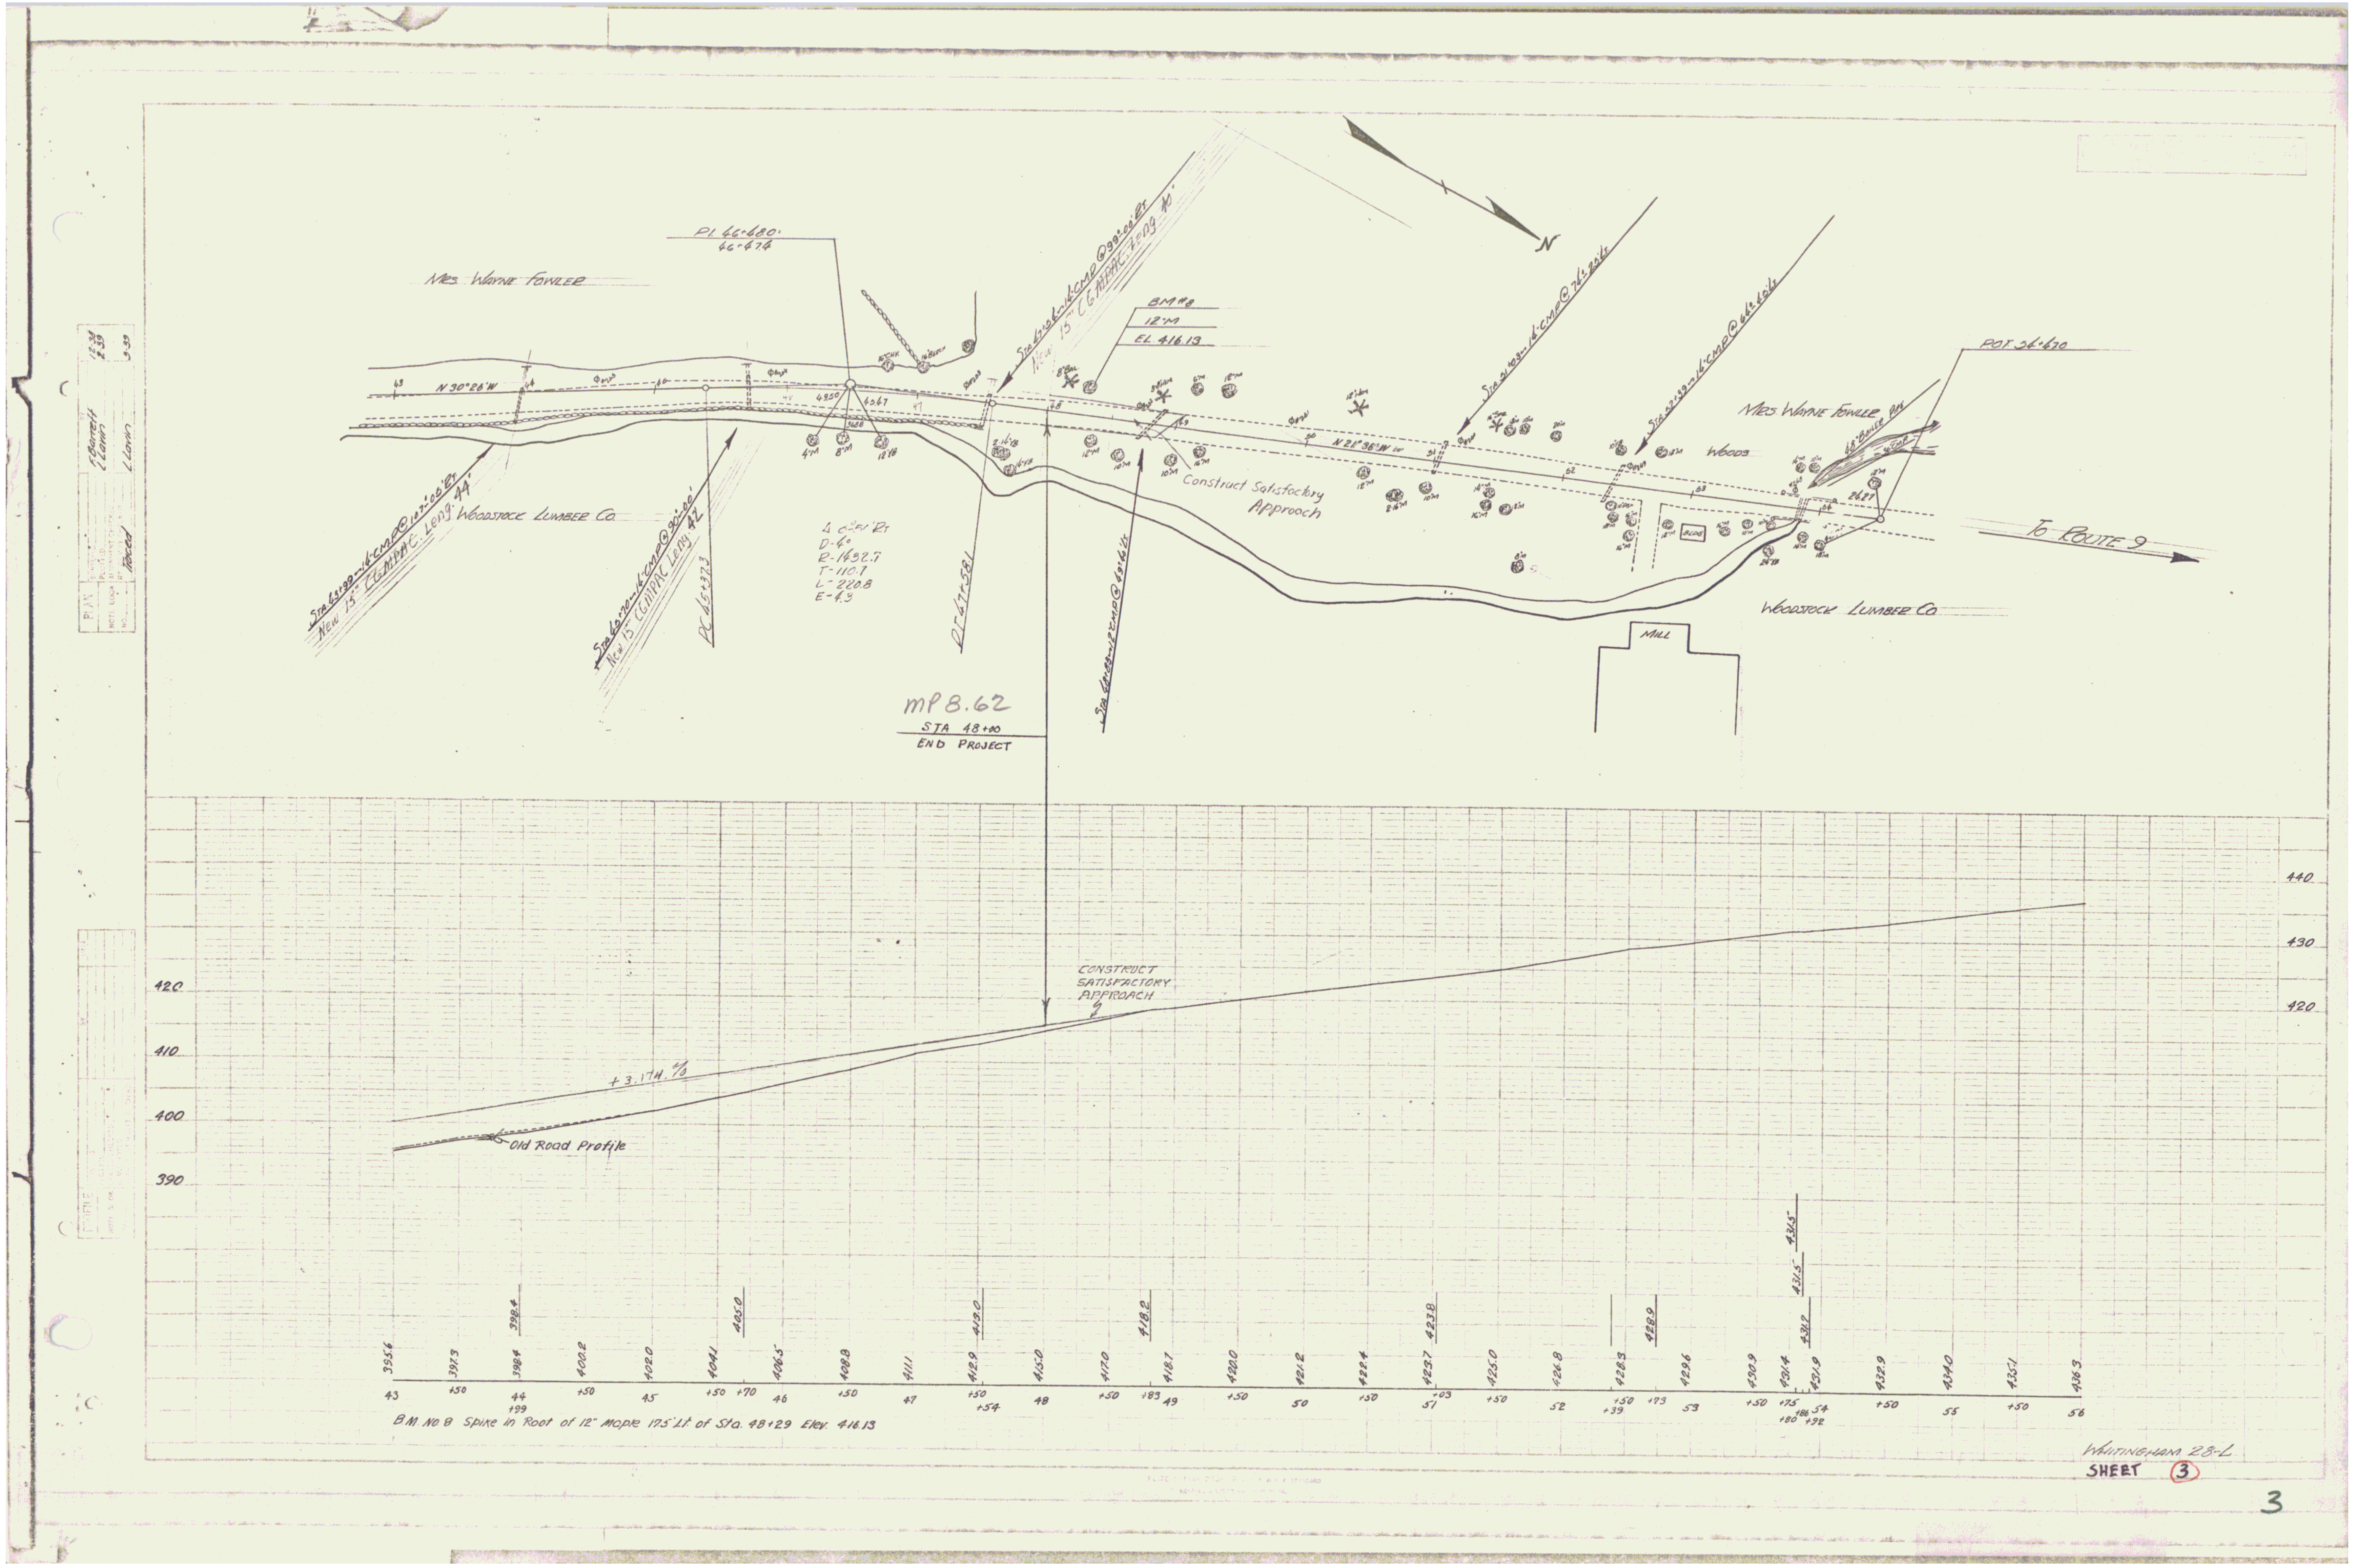

Mrs Wayne Fowler
Woodstock Lumber Co.
BM #8
EL 416.13
Construct Satisfactory Approach
Woods
To Route 9
Mill
MP 8.62
END PROJECT
CONSTRUCT SATISFACTORY APPROACH
Old Road Profile
440
430
420
410
400
390
B.M. No 8 Spike in Root of 12" Maple 17.5' Lt. of Sta. 48+29 Elev. 416.13
WHITINGHAM 28-L
SHEET 3
3