F.A. ROAD DIST. NO.	STATE	J PROJ. NO.	FISCAL YEAR	SHEET NO.	TOTAL SHEETS
V.	V.	13704	1948	5	41

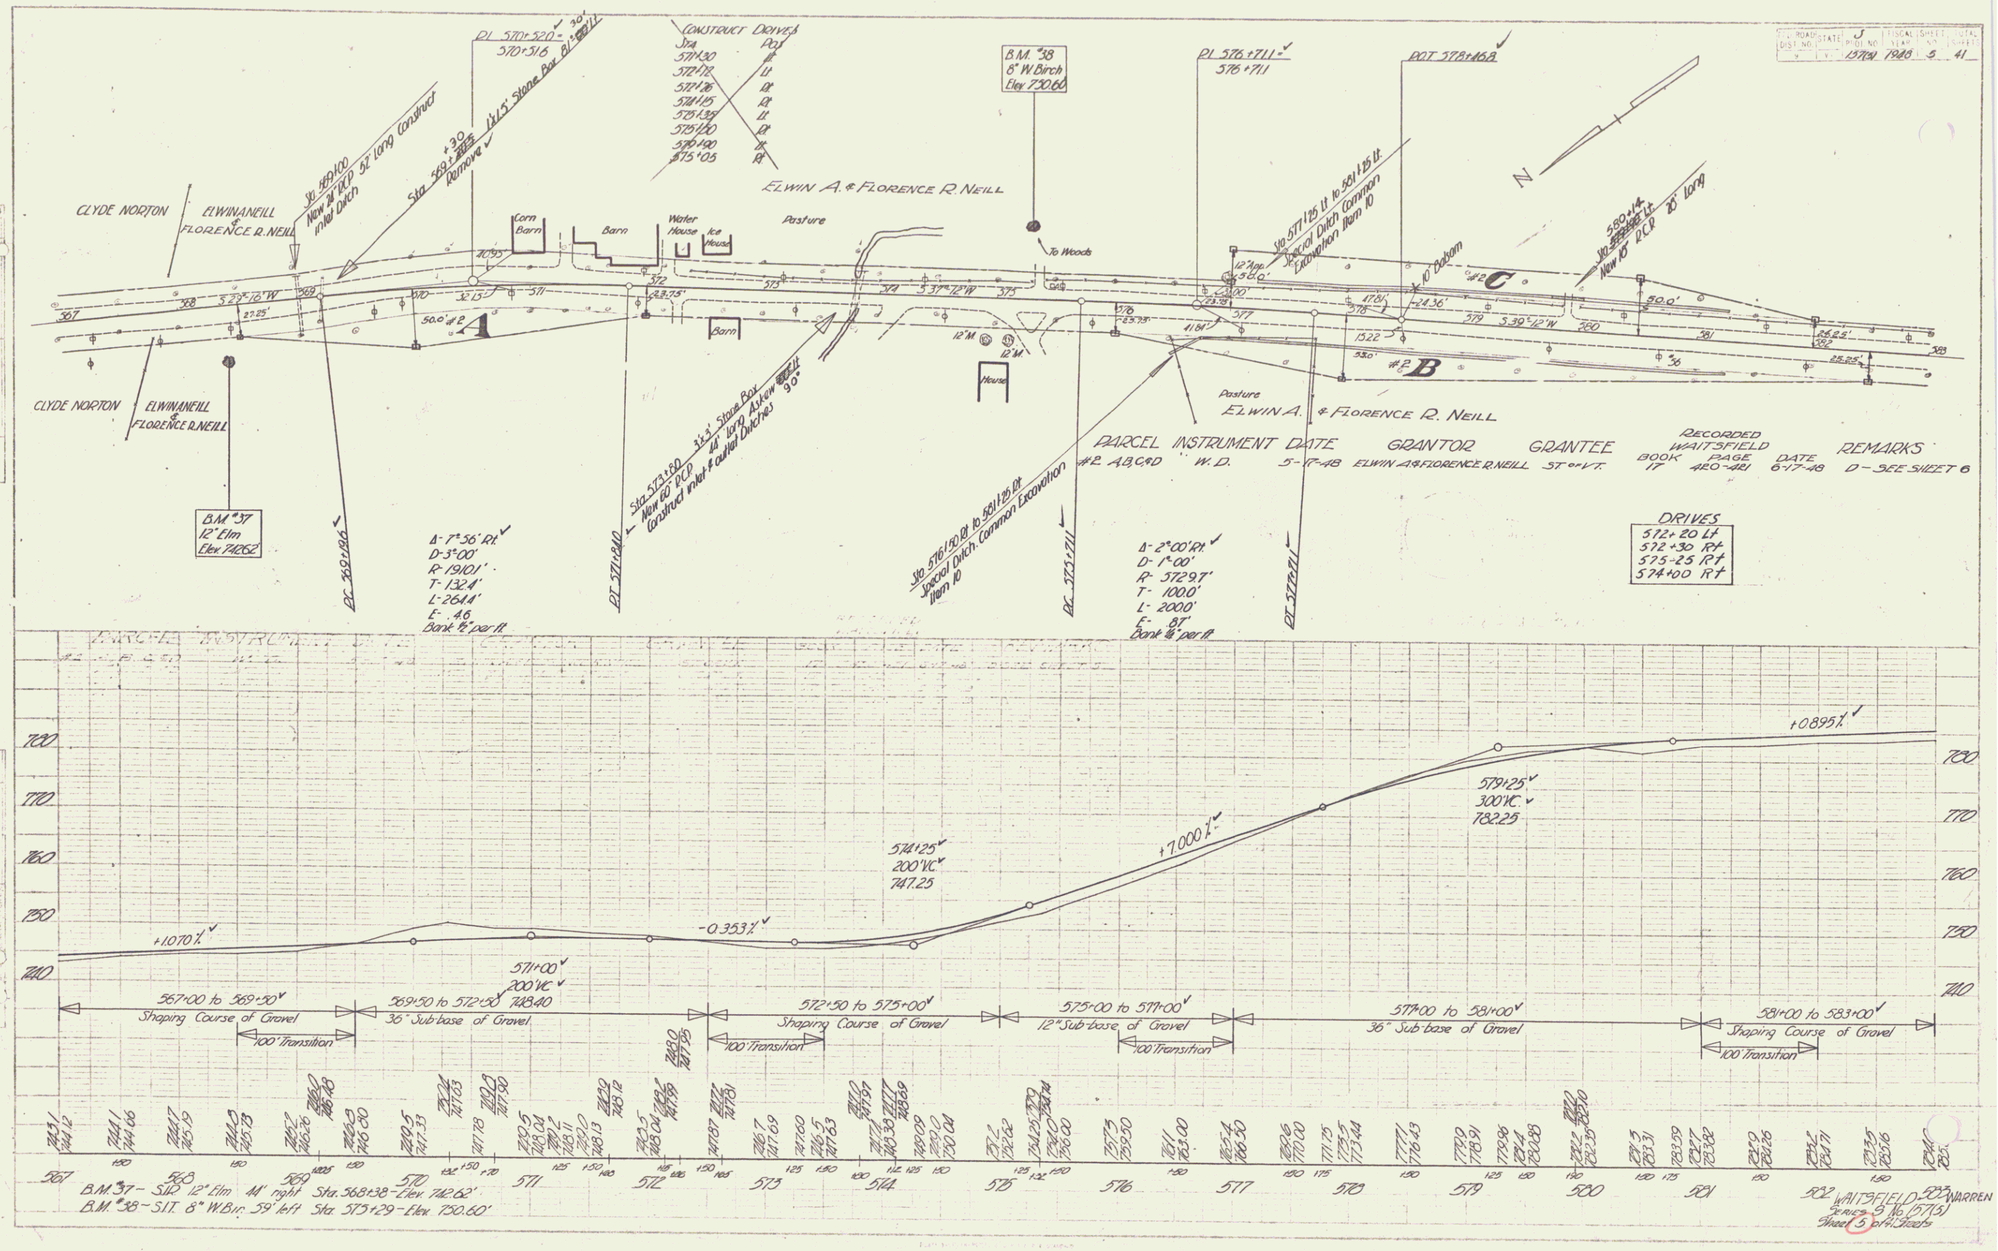

PARCEL	INSTRUMENT	DATE	GRANTOR	GRANTEE	RECORDED WAITSFIELD BOOK	PAGE	DATE	REMARKS
#2 A,B,C&D	W.D.	5-17-48	ELWIN A. & FLORENCE R. NEILL	ST. of VT.	17	480-481	6-17-48	D-SEE SHEET 6

3