PARCEL	INSTRUMENT	DATE	GRANTOR	GRANTEE	RECORDED WAITSFIELD BOOK	PAGE	DATE	REMARKS
	#3A	W.D.	8-4-48	CLYDE & BERNICE KINGSBURY ST. OF VT.	17	427	8-7-48	
	#2D	" "	5-17-48	ELWIN & FLORENCE R. NEILL	" "	"	420-421	6-17-48 A,B,C-3H.5'
	#4A,B,C,&D	" "	7-1-48	MERVIN M. & MADALINE KINGSBURY	" "	"	428	8-7-48 B&C Con. Sh. T-0-3H.5'

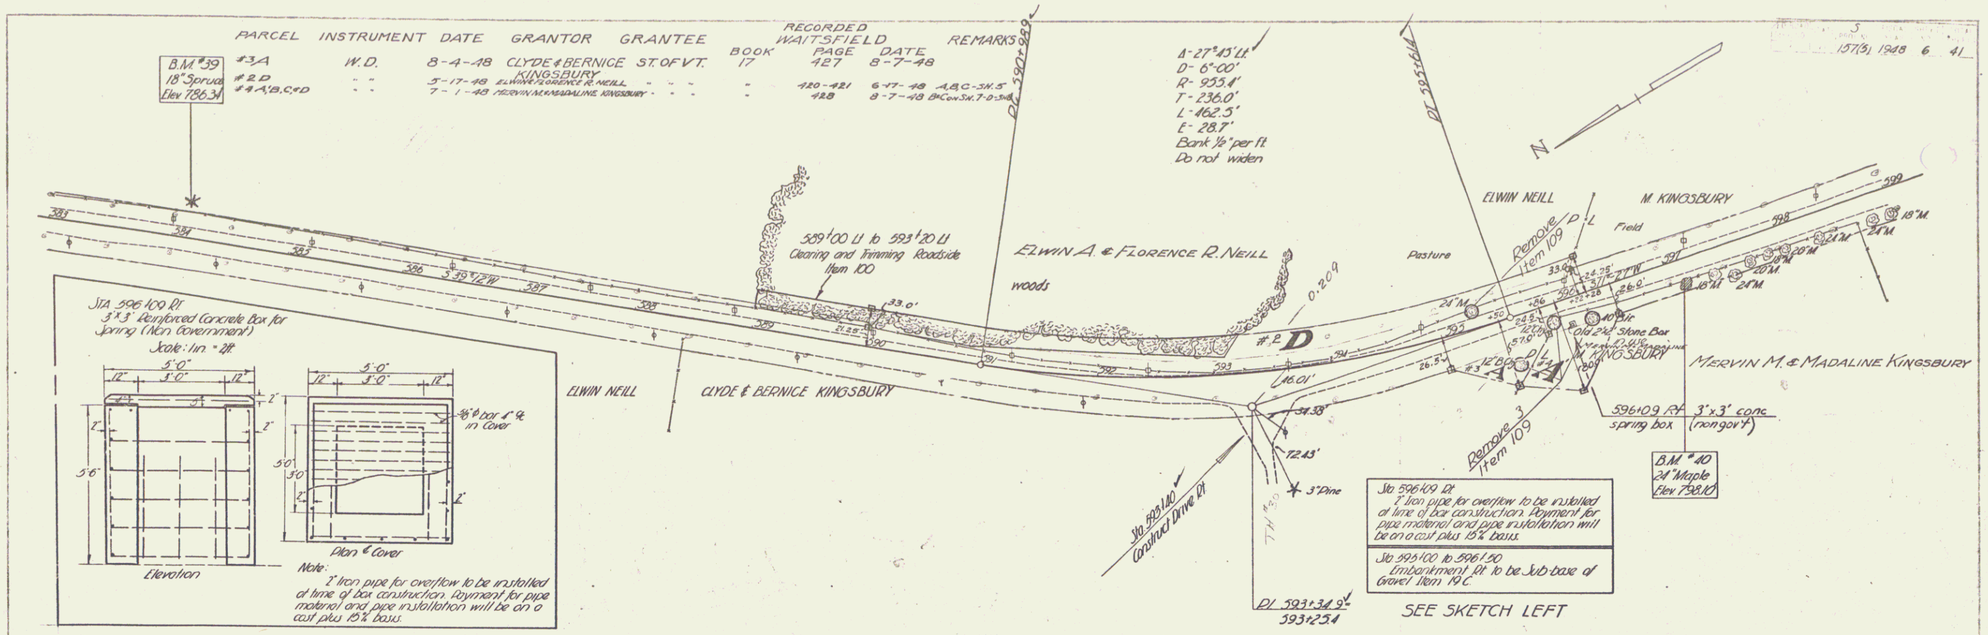

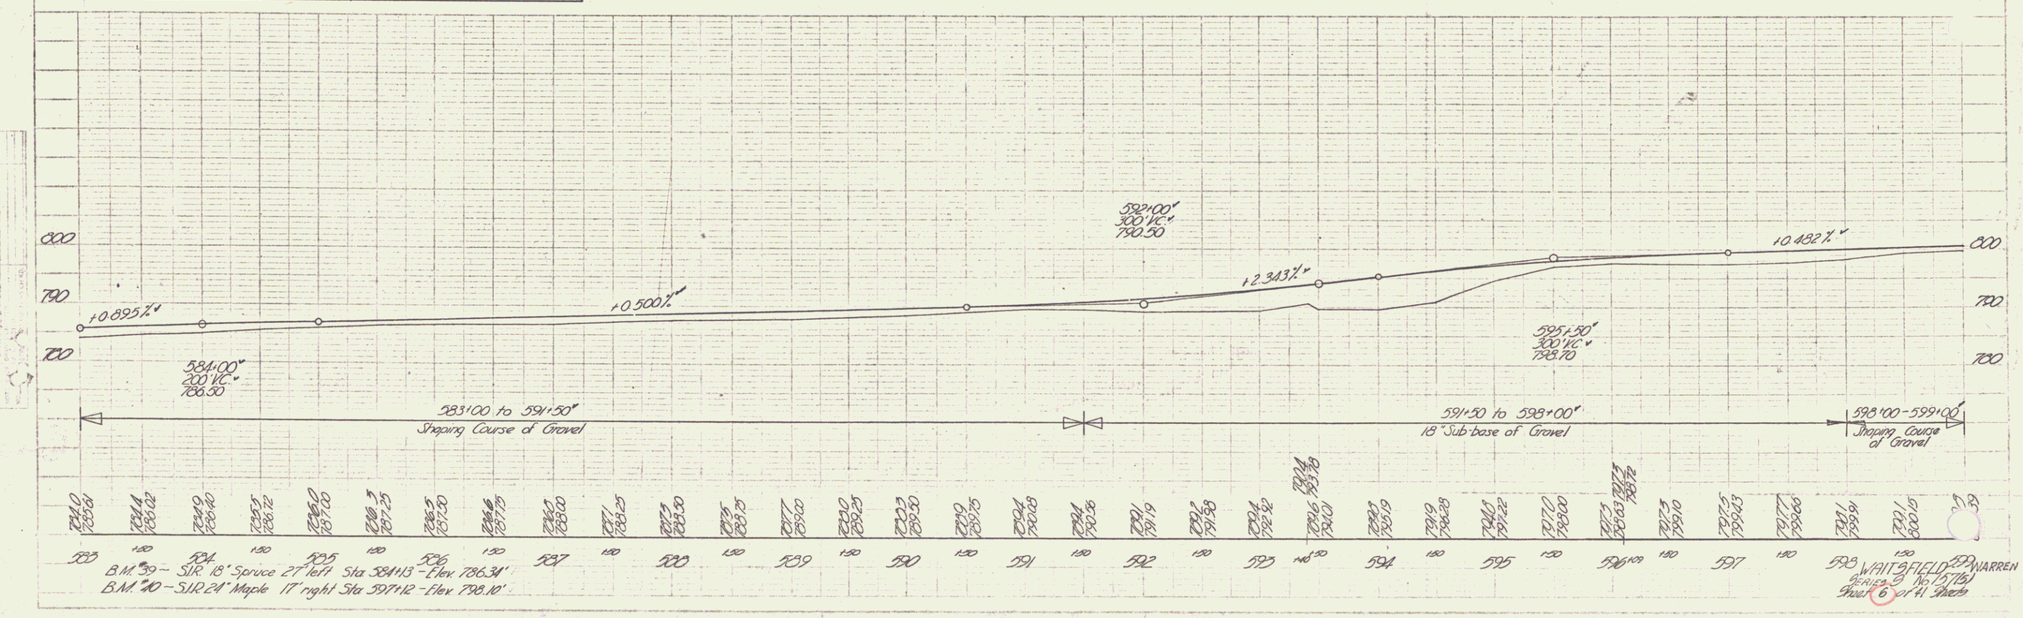

4