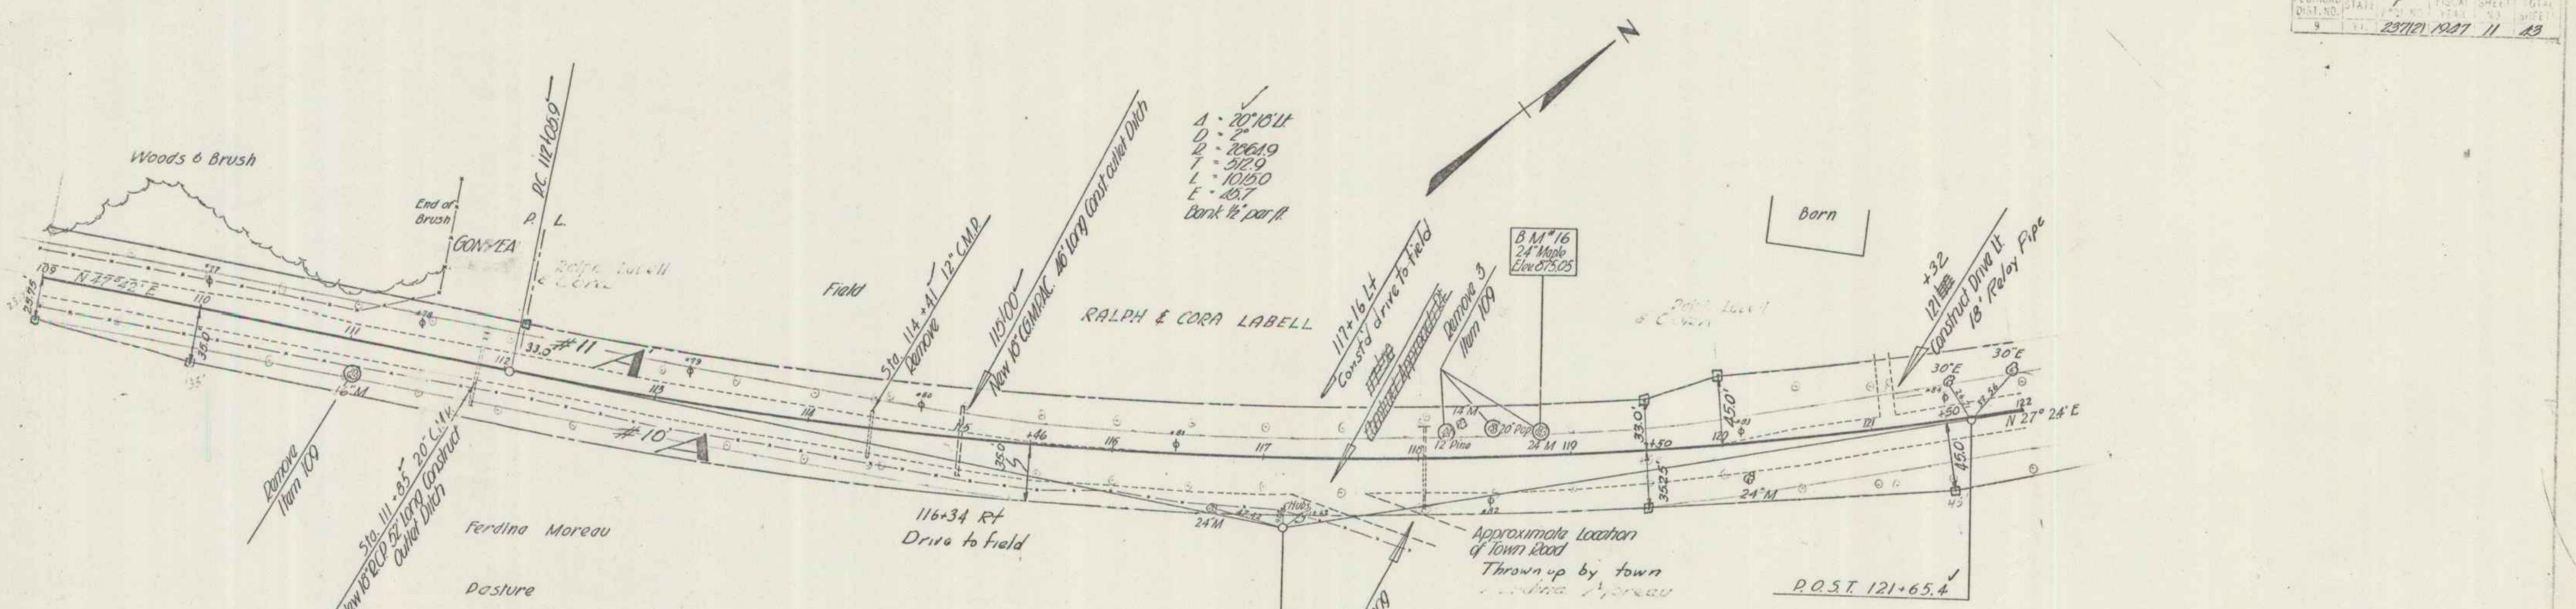

PARCEL	INSTRUMENT	DATE	GRANTOR	GRANTEE	RECORDED HYDE PARK BOOK	PAGE	DATE	REMARKS
#10 A	W.D.O.E.	8-28-47	FERDINA MOREAU	ST. OF VT.	33	112	9-12-47	
#11 A&B	W.D.O.E.	9-3-47	RALPH & CORA LABELL	ST. OF VT.	33	118	9-12-47	B - SEE SHEET 12

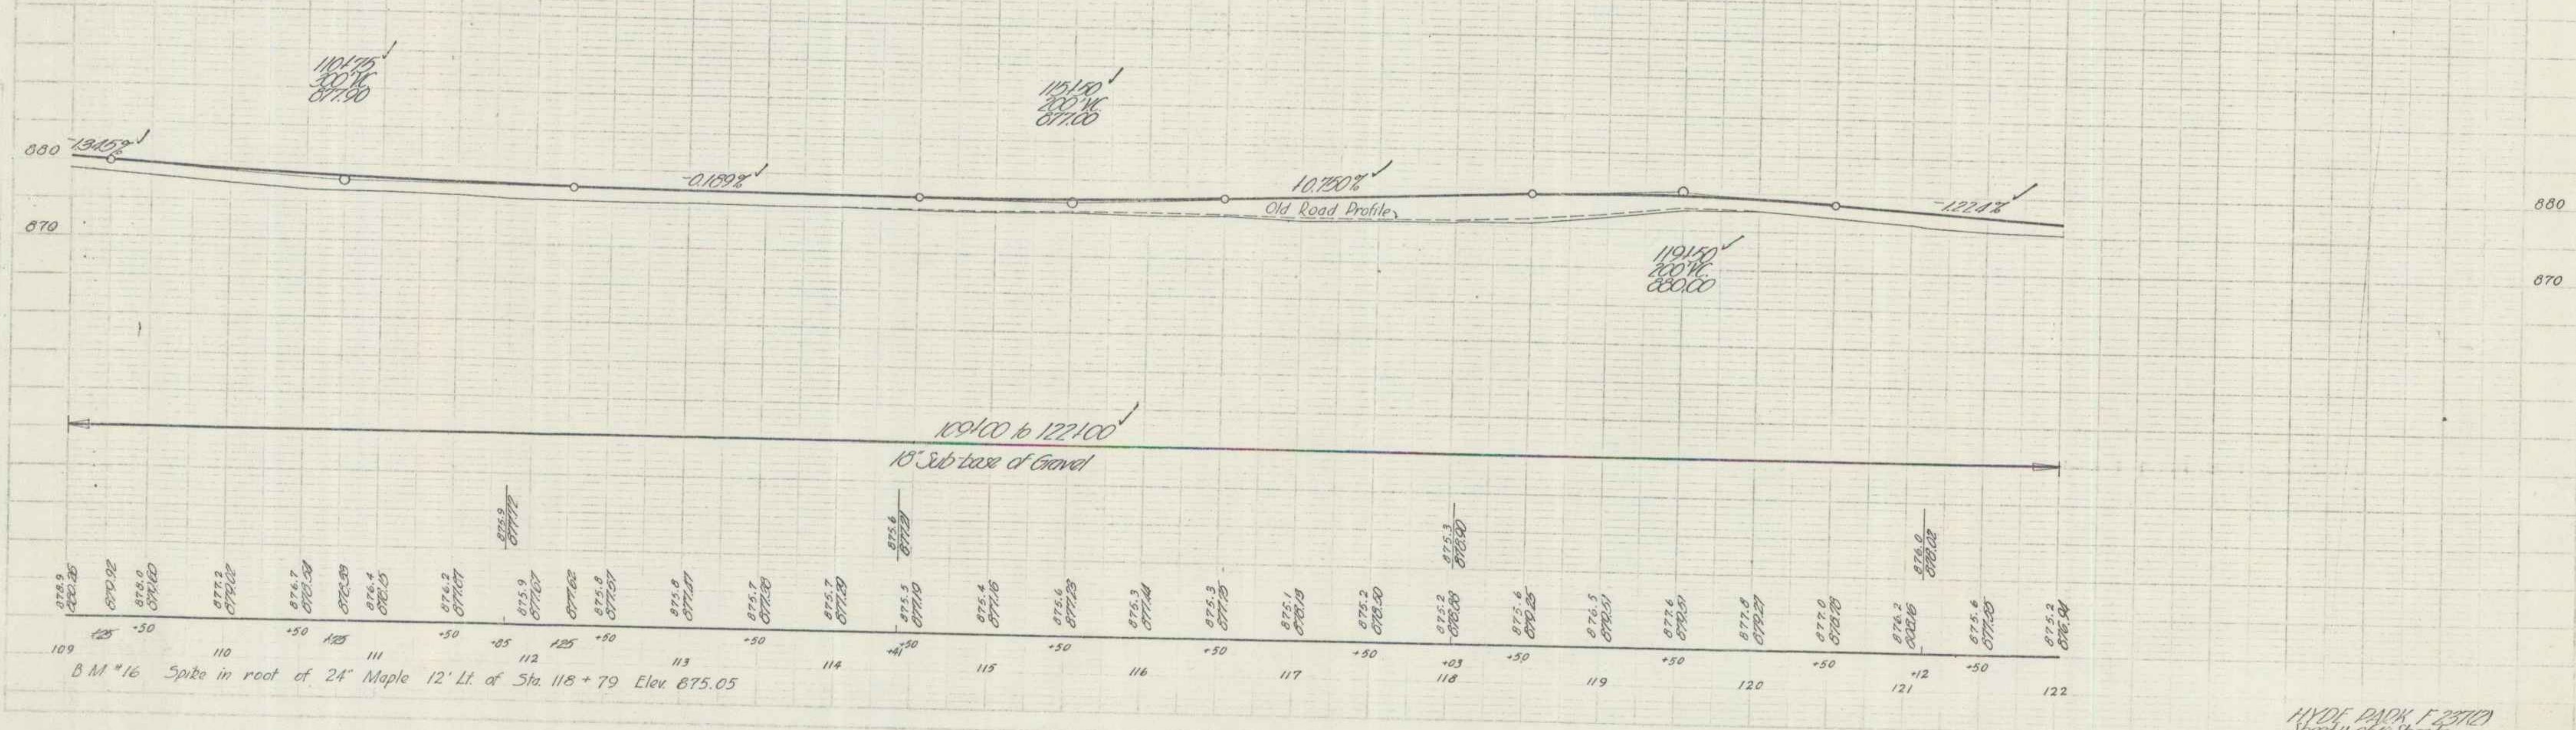

HYDE PARK F 237(2)
Sheet 11 of 13 Sheets

9