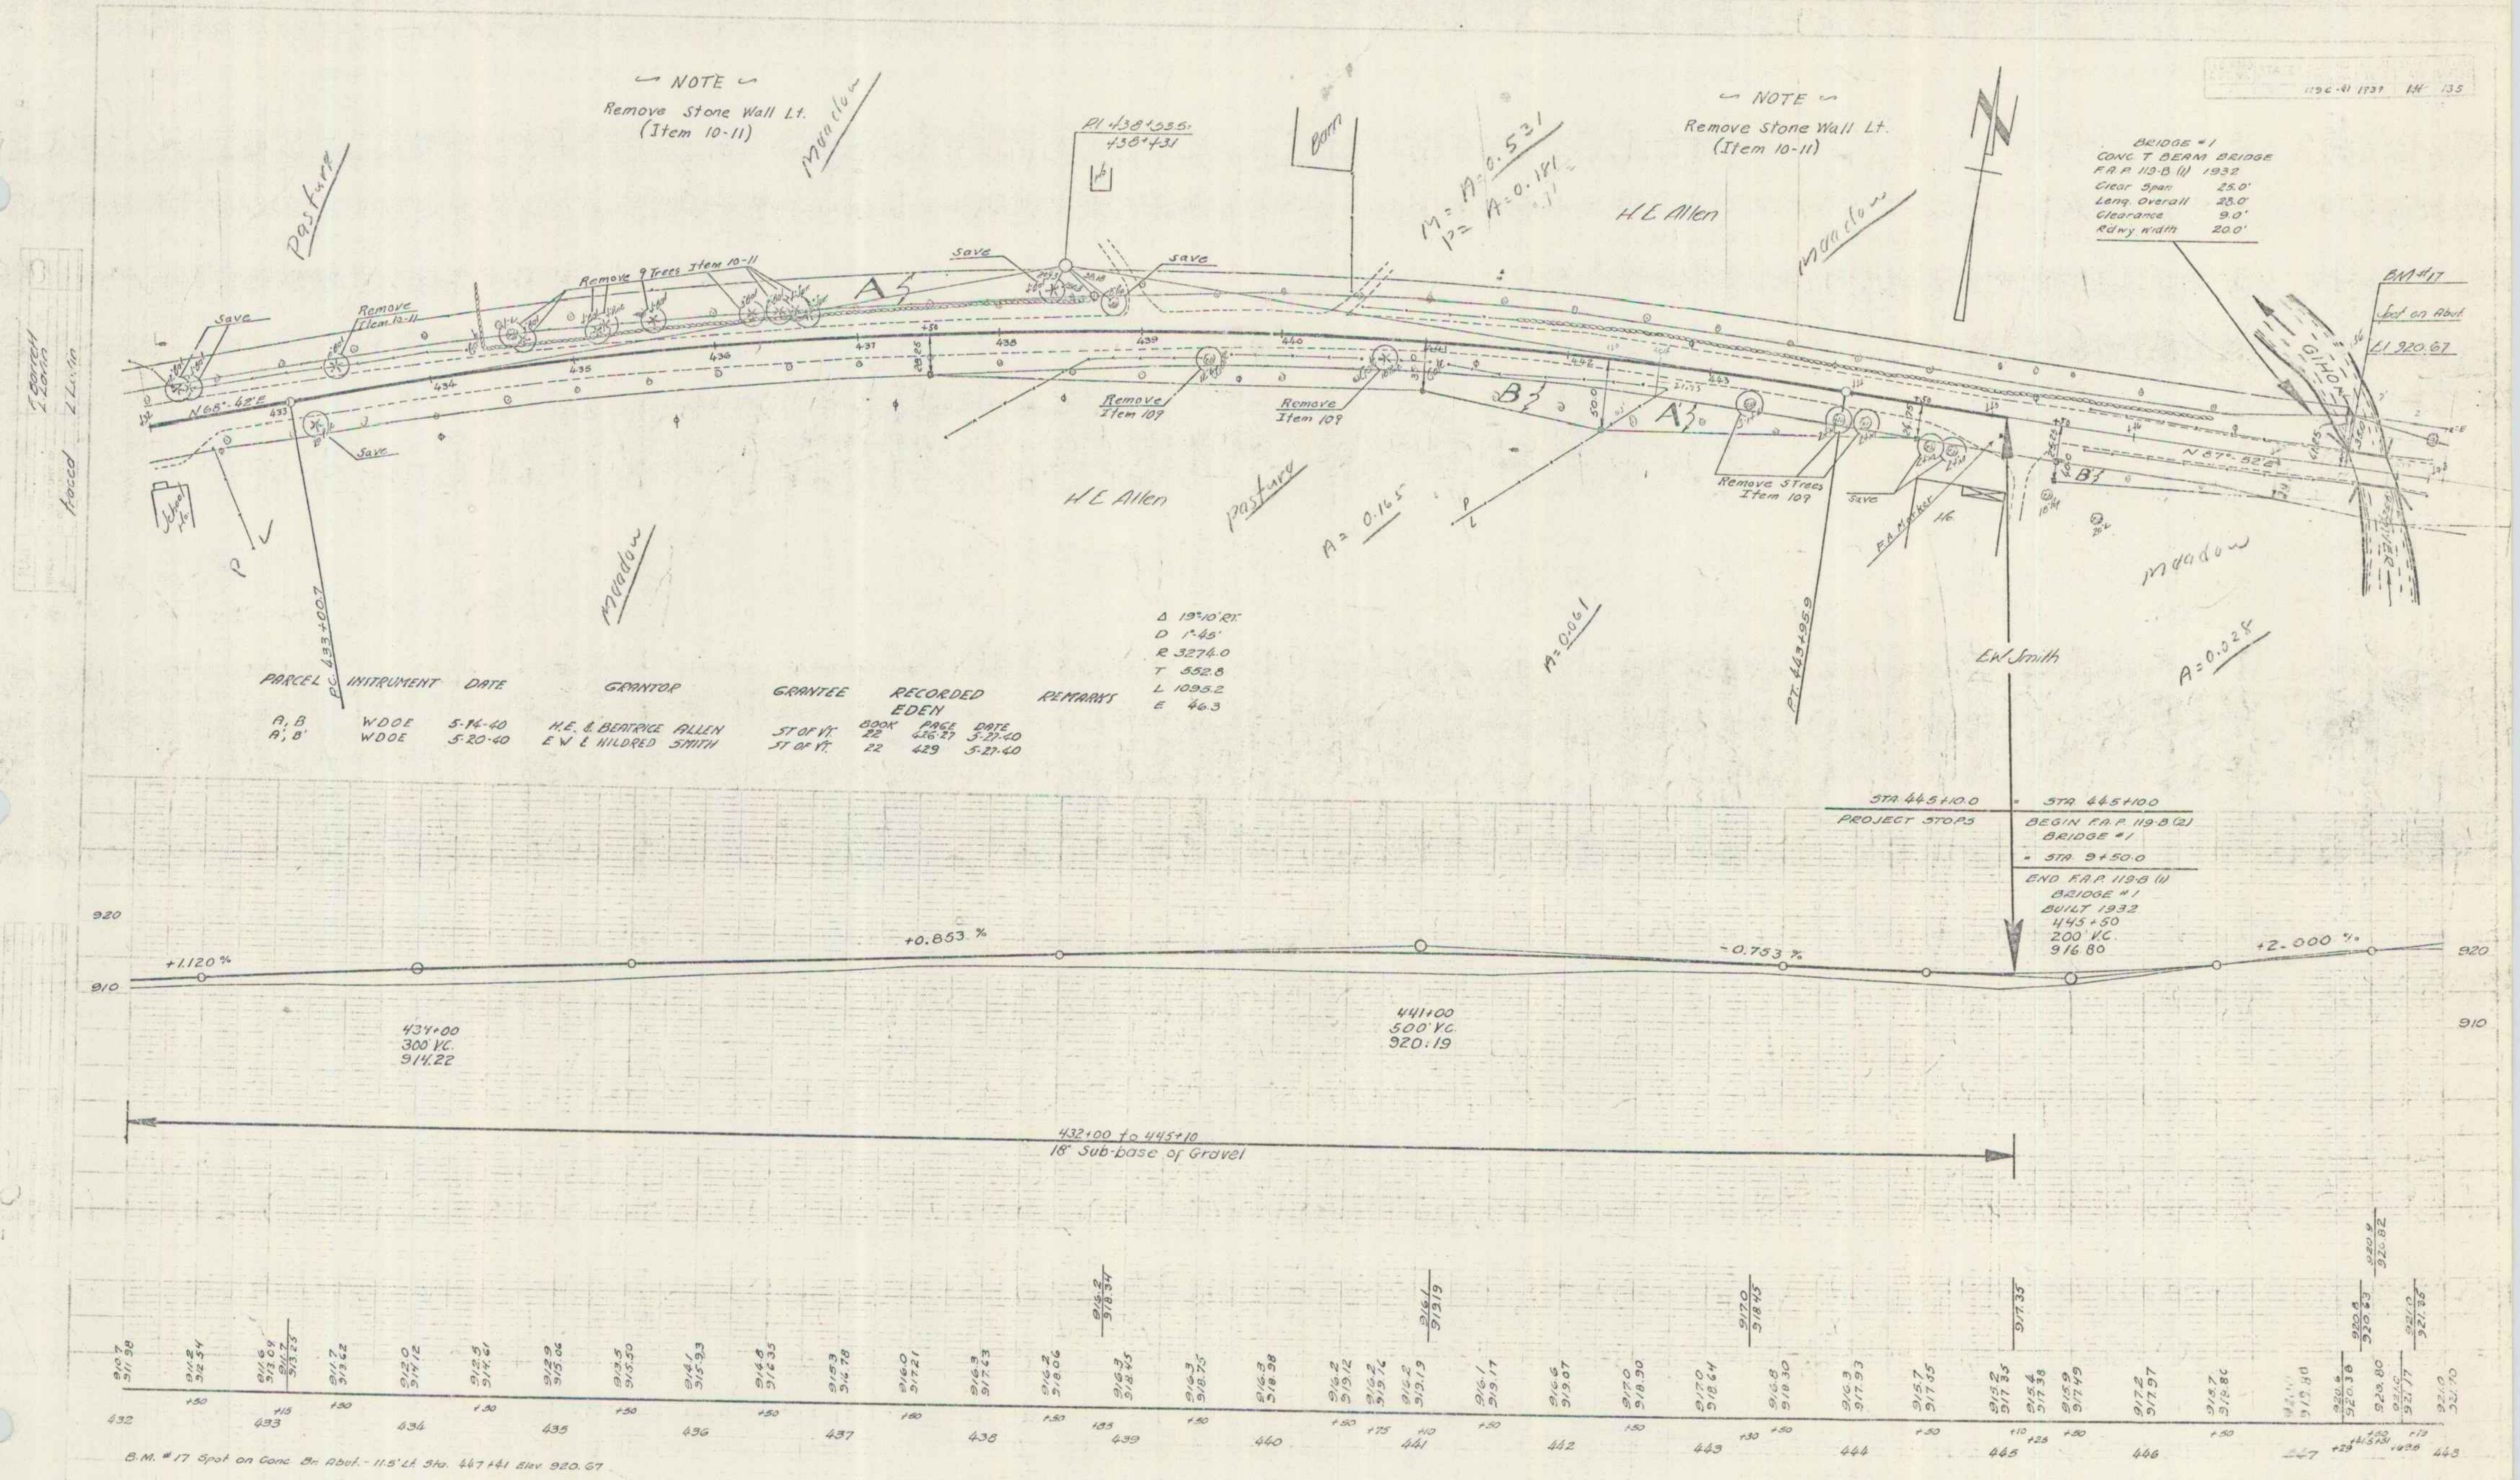

PARCEL	INSTRUMENT	DATE	GRANTOR	GRANTEE	RECORDED EDEN BOOK	PAGE	DATE	REMARKS
A, B	WDOE	5-14-40	H.E. & BEATRICE ALLEN	ST OF VT.	22	426-27	5-27-40	
A', B'	WDOE	5-20-40	E W & HILDRED SMITH	ST OF VT.	22	429	5-27-40	

B.M. #17 Spot on Conc. Br. Abut. - 11.5' Lt. Sta. 447+41 Elev. 920.67

SERIES F.A.P. NO. 119-C(1)
Sheet 14 of 135