PARCEL	INSTRUMENT	DATE	GRANTOR	GRANTEE	RECORDED EDEN BOOK	PAGE	DATE	REMARKS
A.B	W.D.O.E	6-3-40	HENRY M ROSSIER	ST OF VT	22	438-39	6-6-40	

NOTE

Remove Stone Wall Lt. & Rt. (Item 10-11)

NOTE

All drives and field approaches on Rossier property are to be graded to permit satisfactory truck hauling.

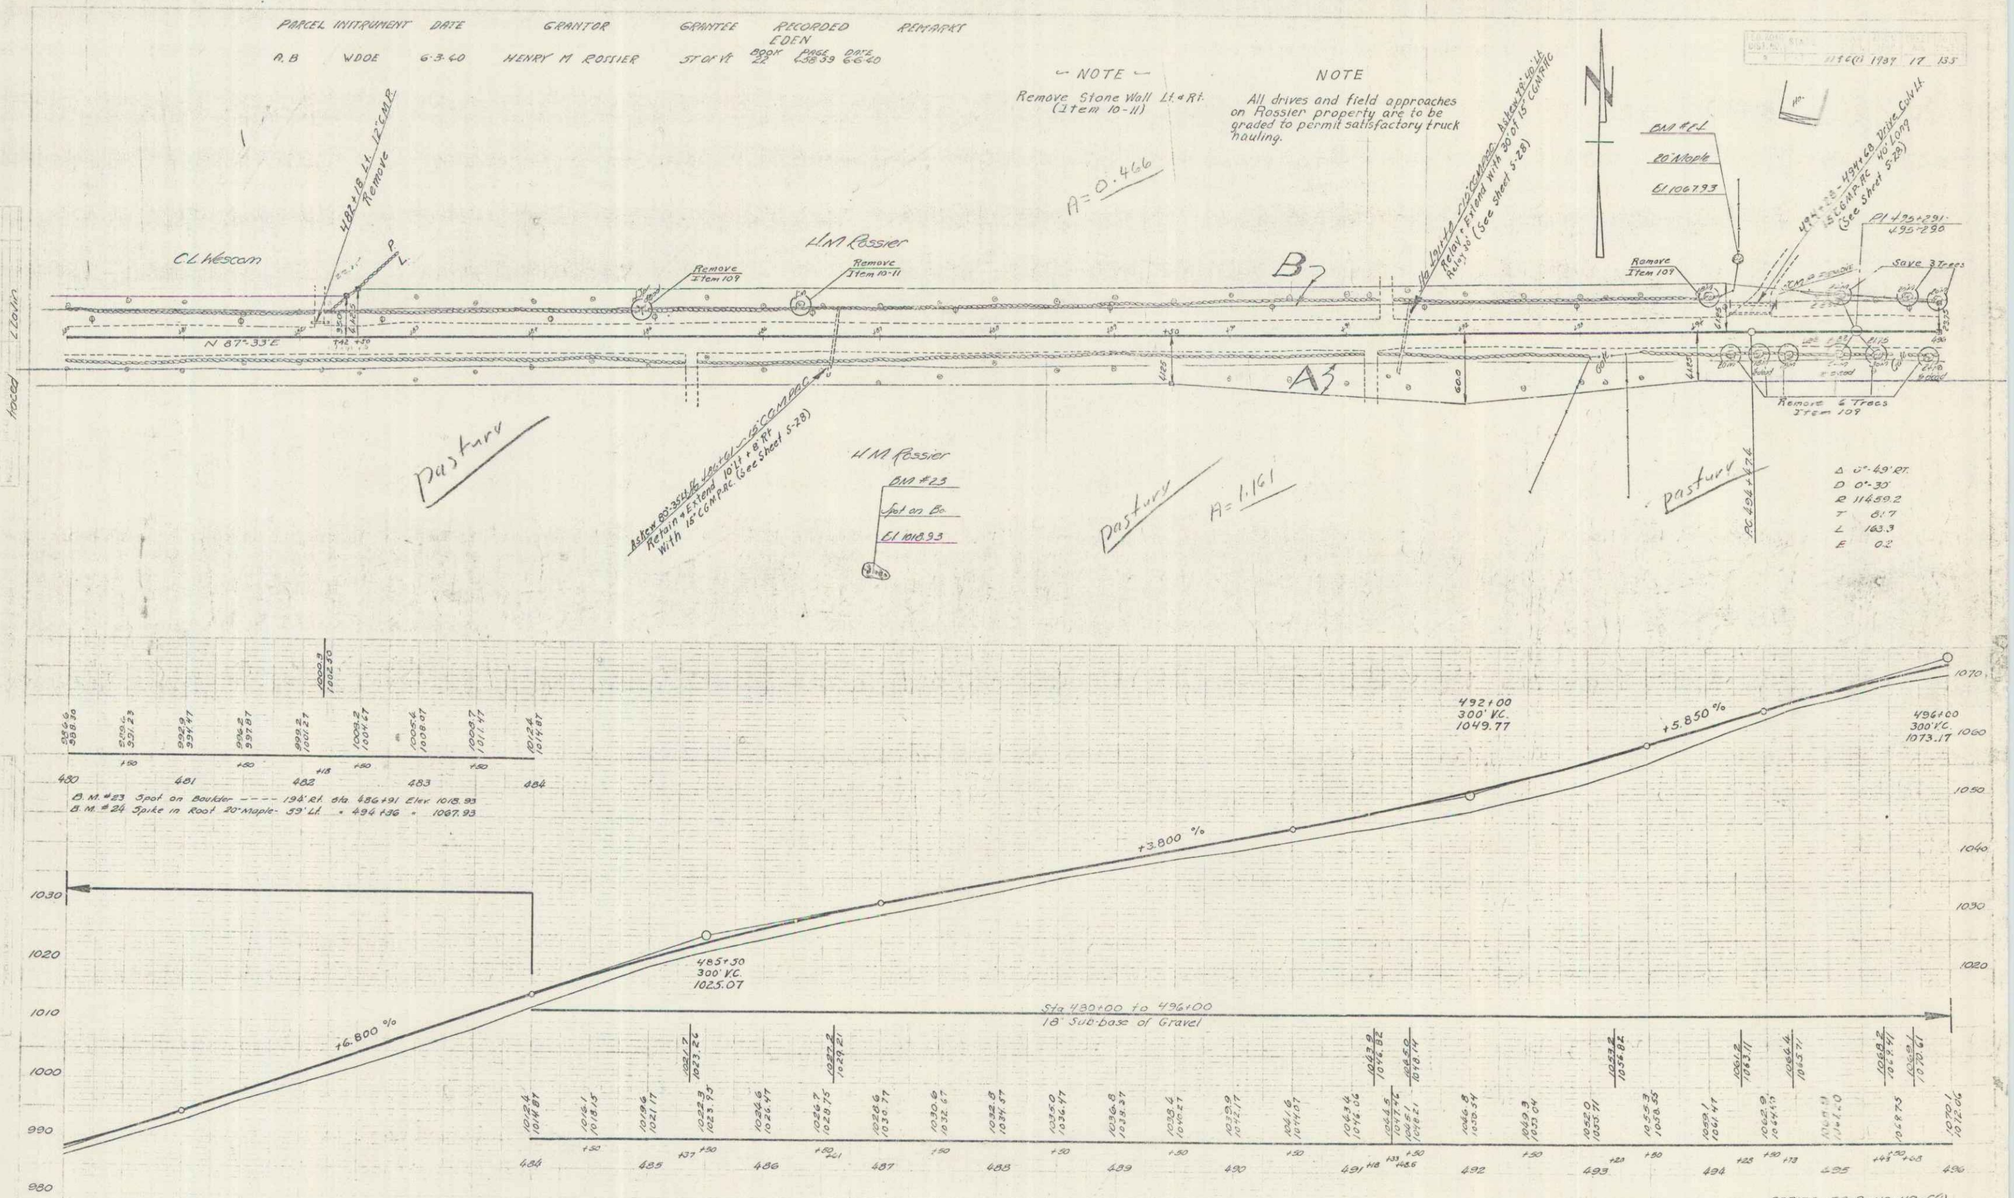

16