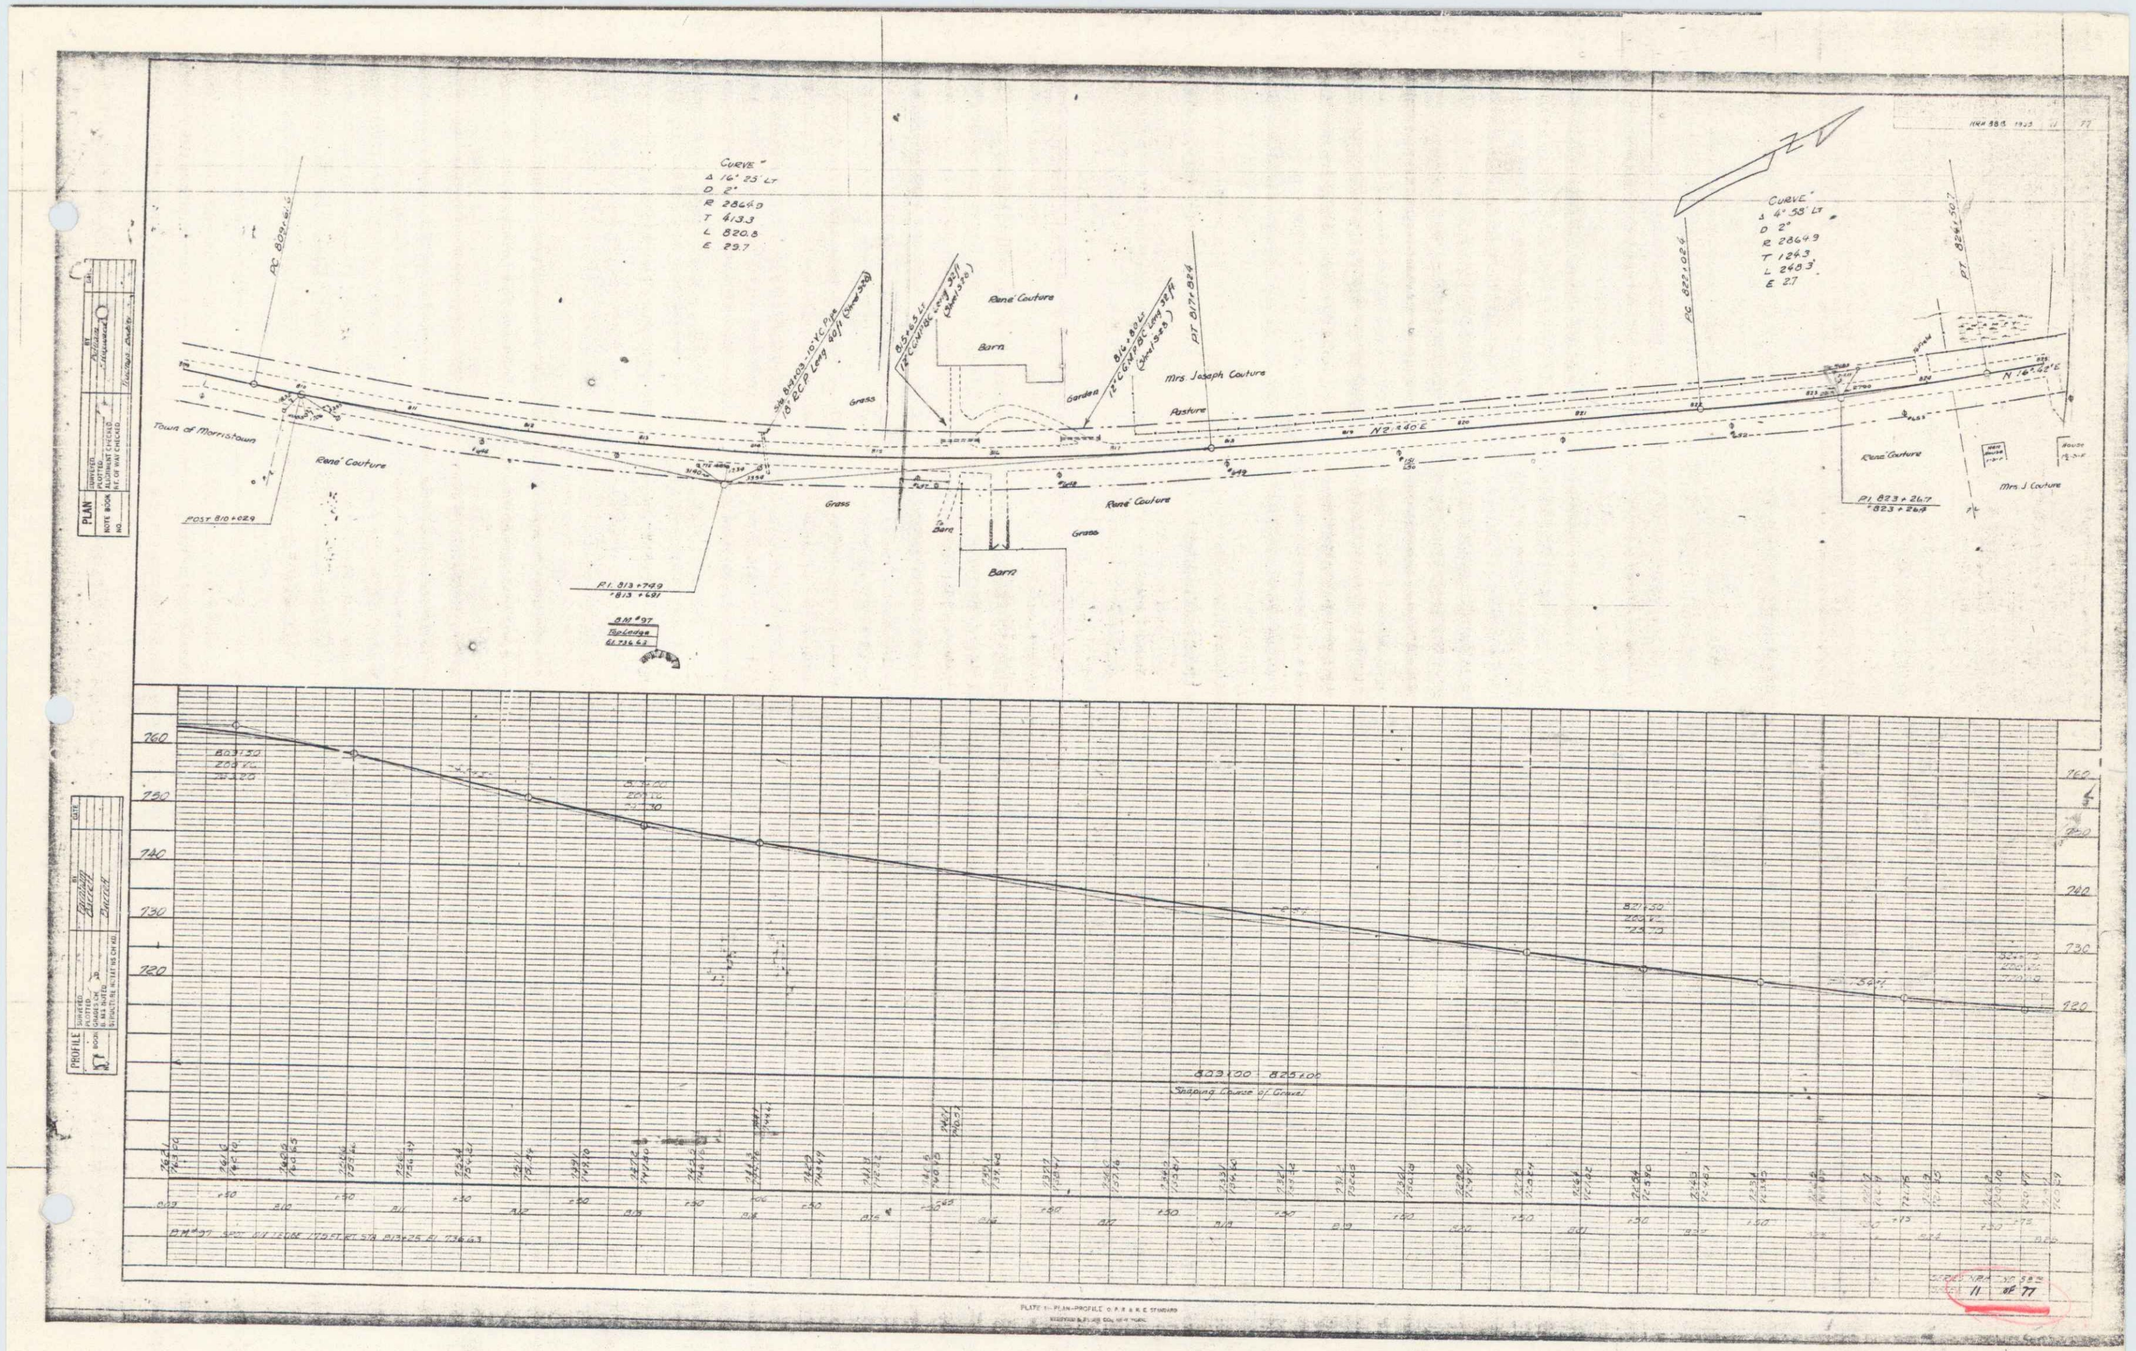

PLATE 1 - PLAN-PROFILE O.P.R.&R.E. STANDARD
WESTON & SUTTER COLLEGE OF PUBL.