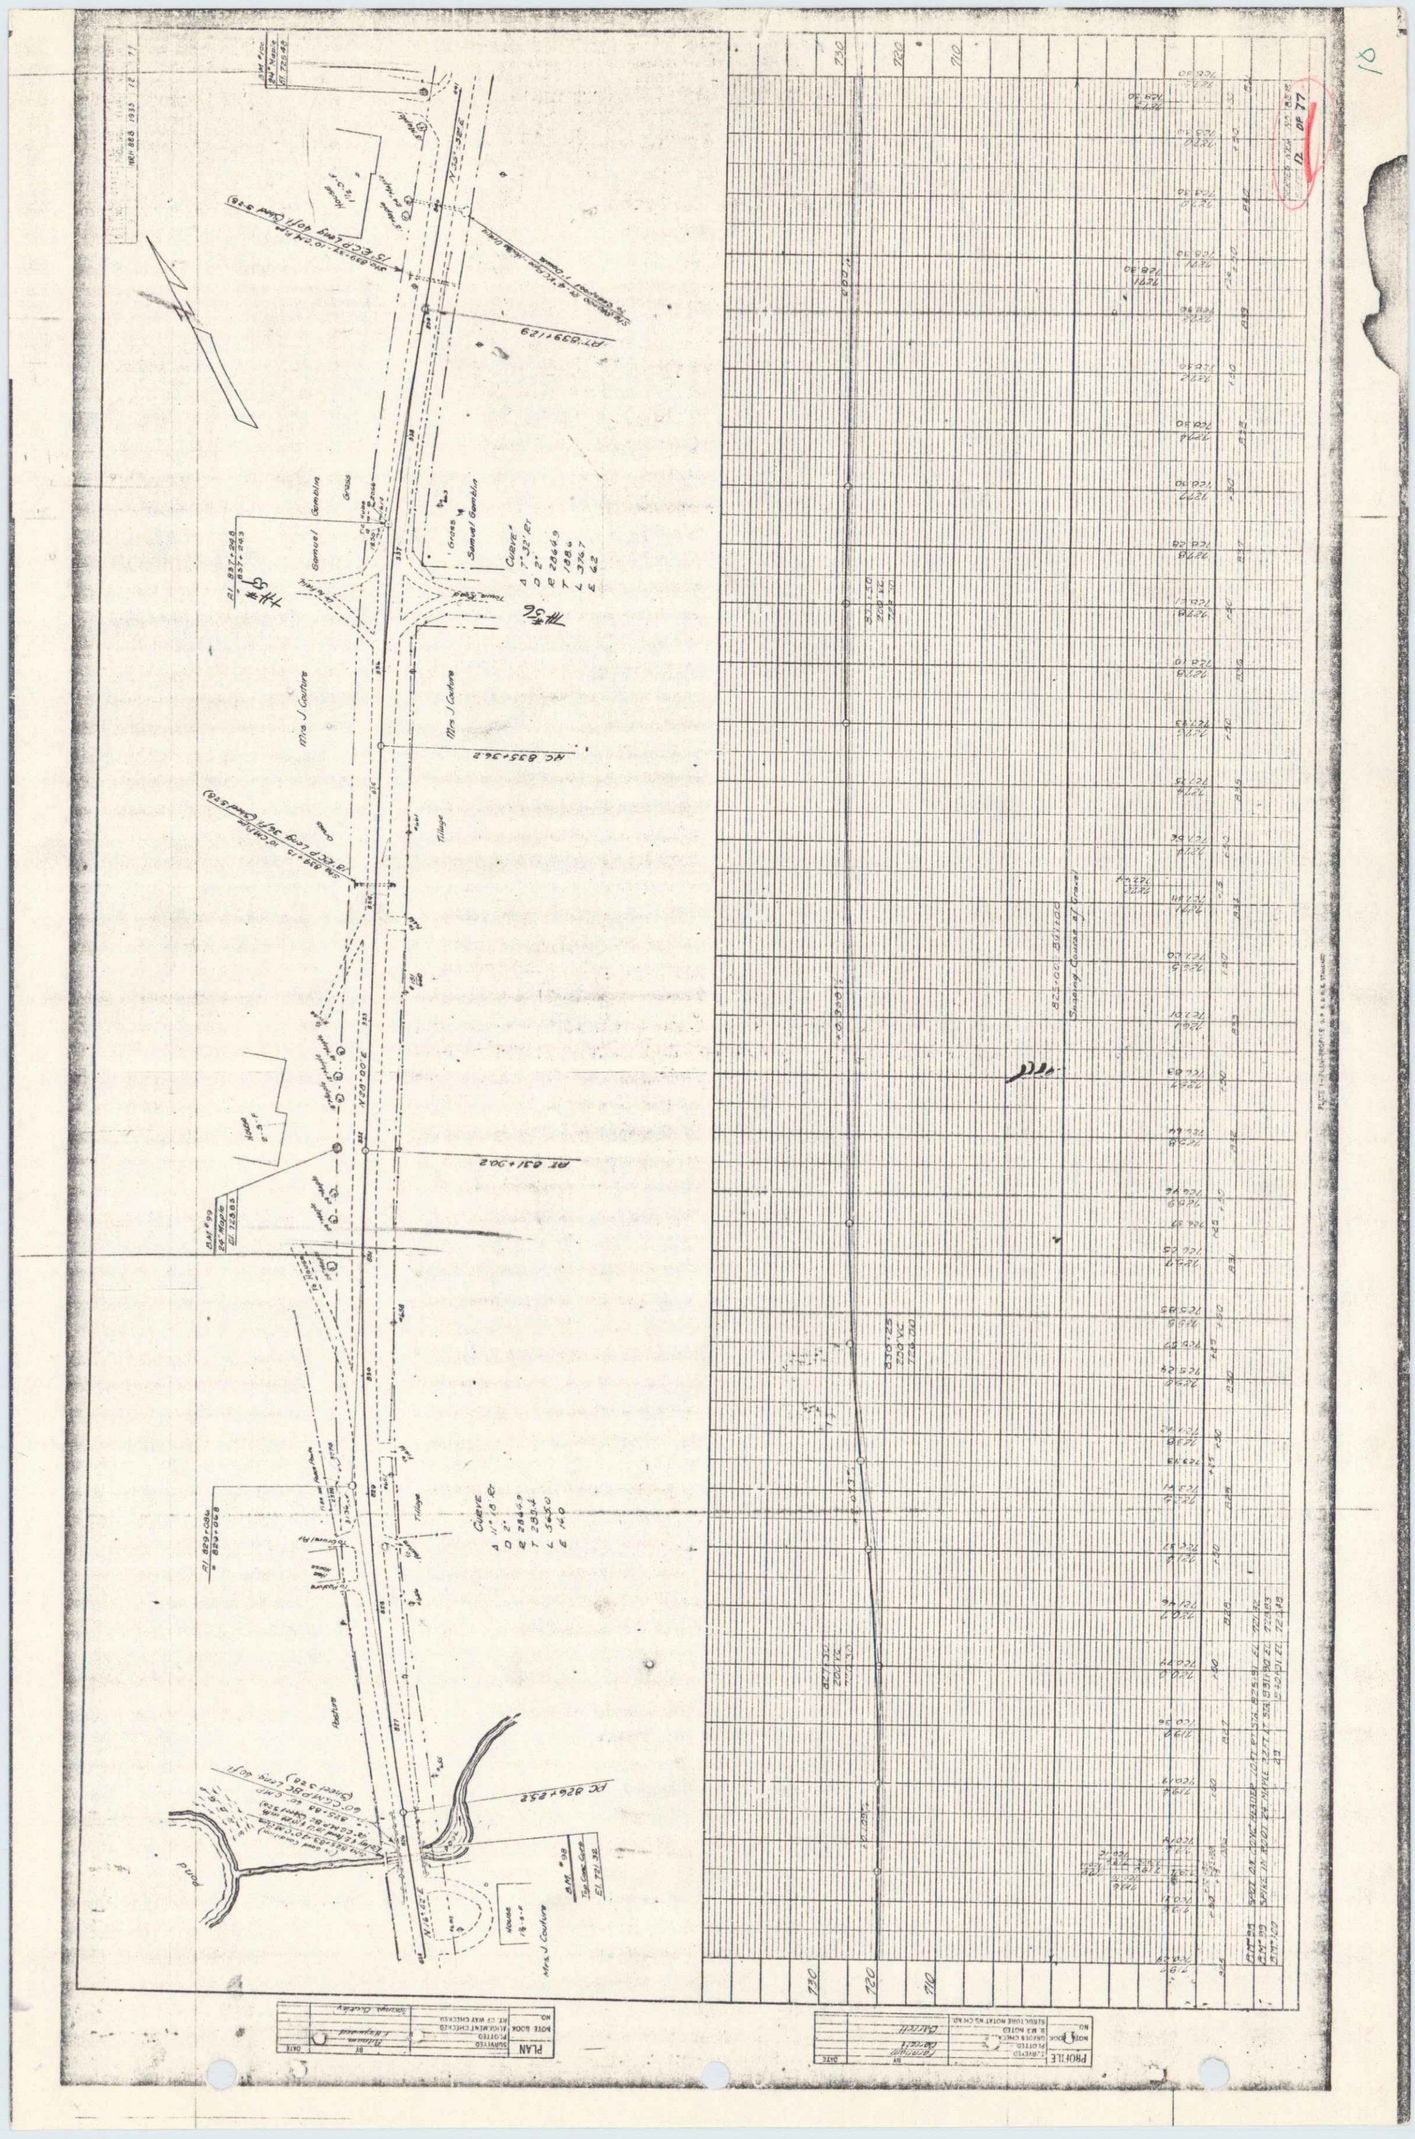
PLAN
PROFILE
Samuel Gambino
Mrs J Cautura
Tillage
Grass
House
Pond
Curve
Sewage Course of Gravel
Sewage Course of Gravel
Sewage Course of Gravel