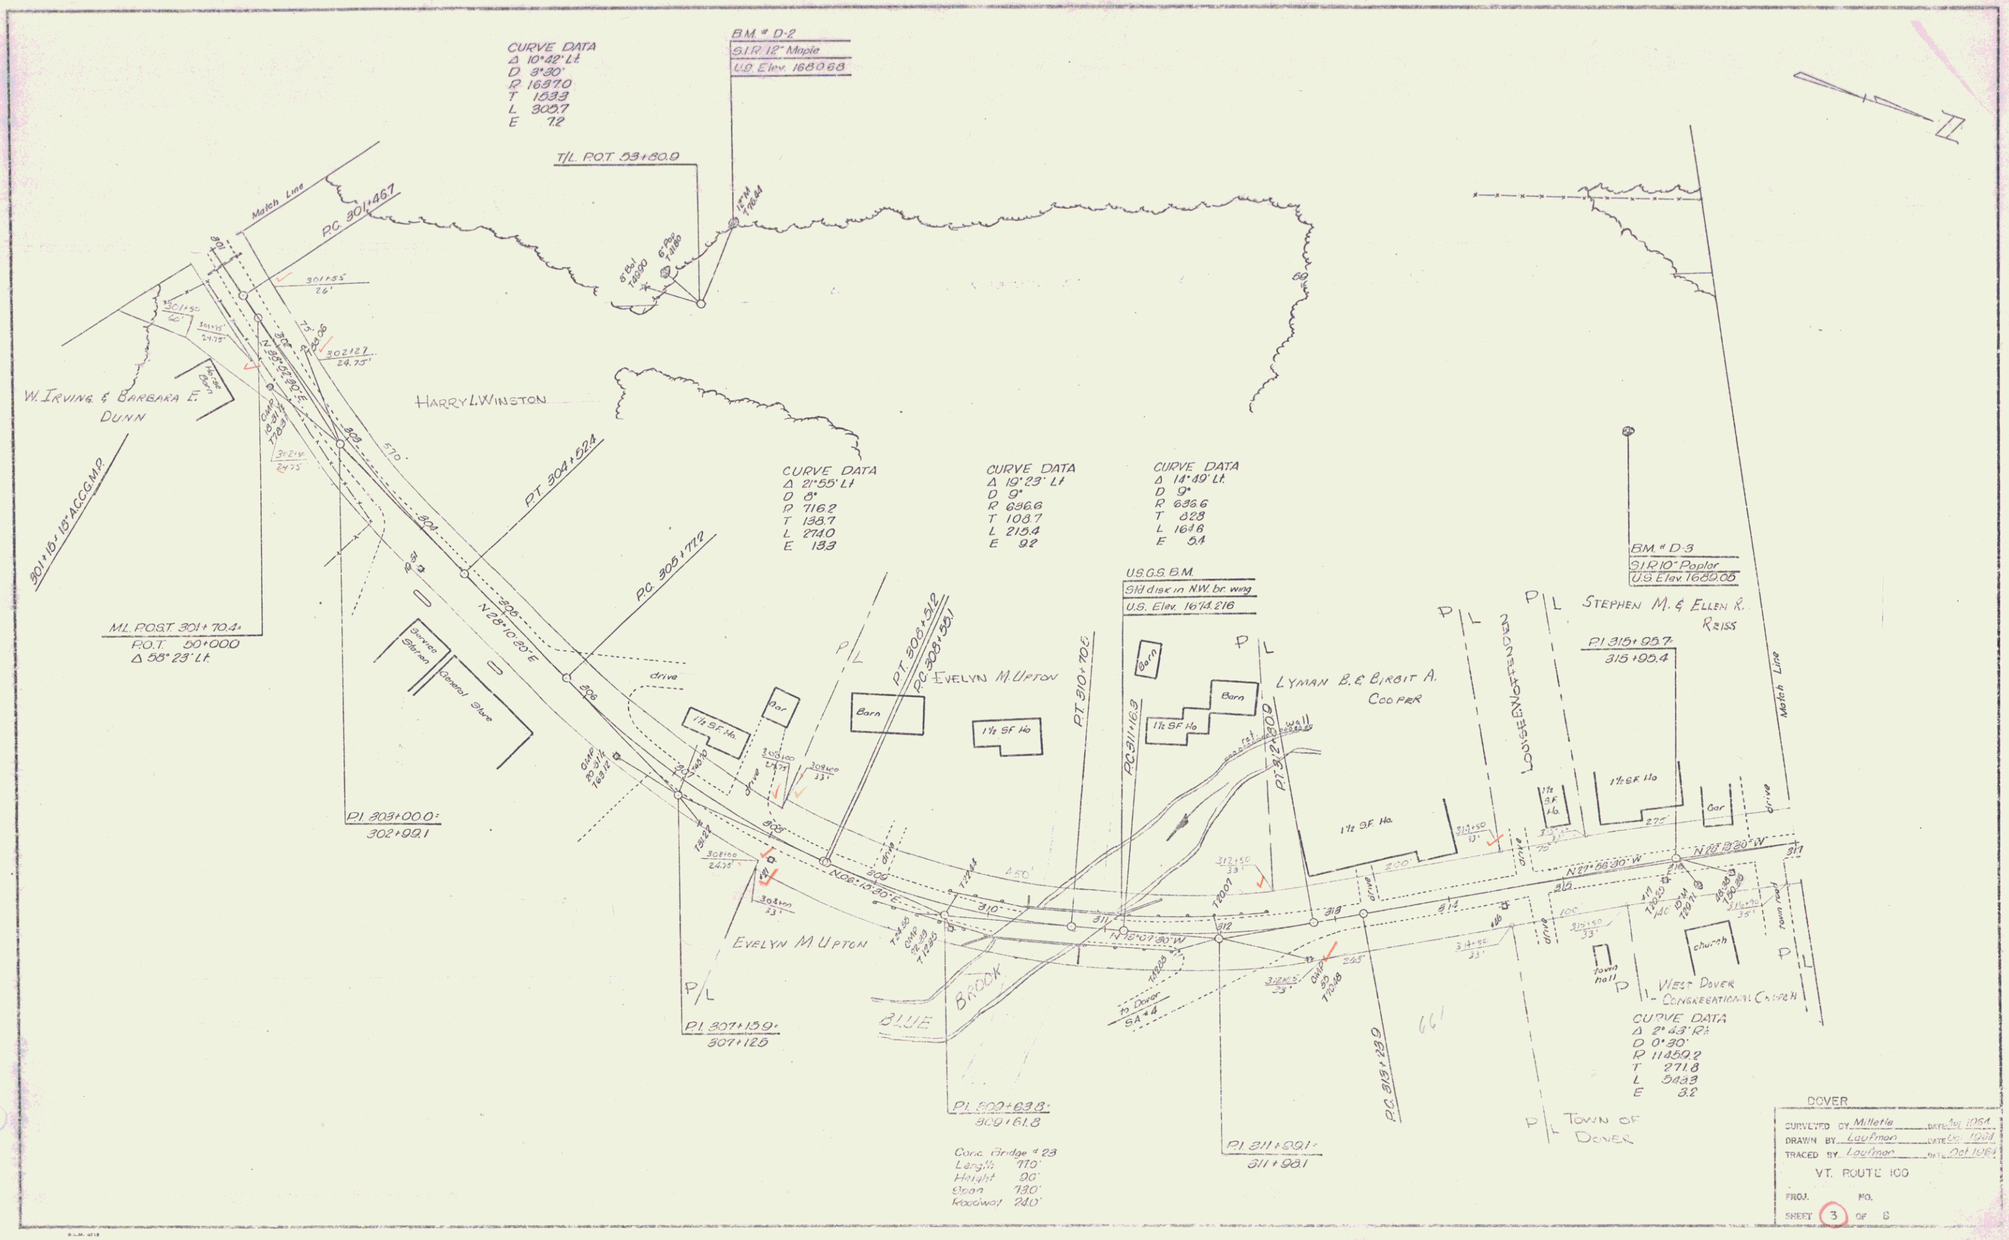
CURVE DATA
Δ 10°42' Lt
D 3°30'
R 1637.0
T 153.3
L 302.7
E 7.2
B.M. # D-2
9" R 12" Maple
U.S. Elev. 1680.68
T/L POT 299+80.0
Match Line
P.C. 301+467
W. IRVING & BARBARA E. DUNN
HARRY L. WINSTON
301+15' 120' ACCGMP
M.L. POST 301+70.4±
P.O.T. 50+000
Δ 58°23' Lt
P.I. 303+00.0±
302+99.1
Service Station
General Store
drive
P.T. 304+524
P.C. 305+772
N 28°10'30" E
P.T. 308+512
P.C. 309+561
EVELYN M. UPTON
Barn
1½ SF Ho
P.T. 310+70.5
P.C. 311+16.9
P.T. 312+20.0
LYMAN B. & BIRDIE A. COOPER
CURVE DATA
Δ 21°55' Lt
D 8°
R 716.2
T 138.7
L 274.0
E 13.3
CURVE DATA
Δ 19°23' Lt
D 9°
R 636.6
T 108.7
L 215.4
E 9.2
CURVE DATA
Δ 14°49' Lt
D 9°
R 636.6
T 82.8
L 164.6
E 5.4
U.S.G.S. B.M.
Std disk in N.W. br. wing
U.S. Elev. 1614.216
B.M. # D-3
9" R 10" Poplar
U.S. Elev. 1680.05
STEPHEN M. & ELLEN R. REISS
P.I. 315+95.7
315+95.4
LOOKE EXTENSION
Match Line
N 27°58'30" W
church
town hall
WEST DOVER CONGREGATIONAL CHURCH
CURVE DATA
Δ 2°43' Rt
D 0°30'
R 1150.2
T 27.8
L 54.3
E 3.2
P.C. 319+23.9
TOWN OF DOVER
P.I. 311+99.1
311+98.1
P.I. 307+15.9±
307+12.5
EVELYN M. UPTON
BLUE BROOK
to Dover
GA 44
P.I. 309+63.8±
309+61.8
Conc. Bridge # 23
Length 71.0'
Height 9.0'
Span 13.0'
Roadway 24.0'
DOVER
SURVEYED BY Millette DATE Aug 1961
DRAWN BY Laufman DATE Sep 1961
TRACED BY Laufman DATE Oct 1961
VT. ROUTE 100
PROJ. NO.
SHEET 3 OF 8

3