FED. ROAD DIST. NO.	STATE	STATE FLOOD PROJ. NO.	FISCAL YEAR	SHEET NO.	TOTAL SHEETS
1	VT.	222-L	1939	9	57

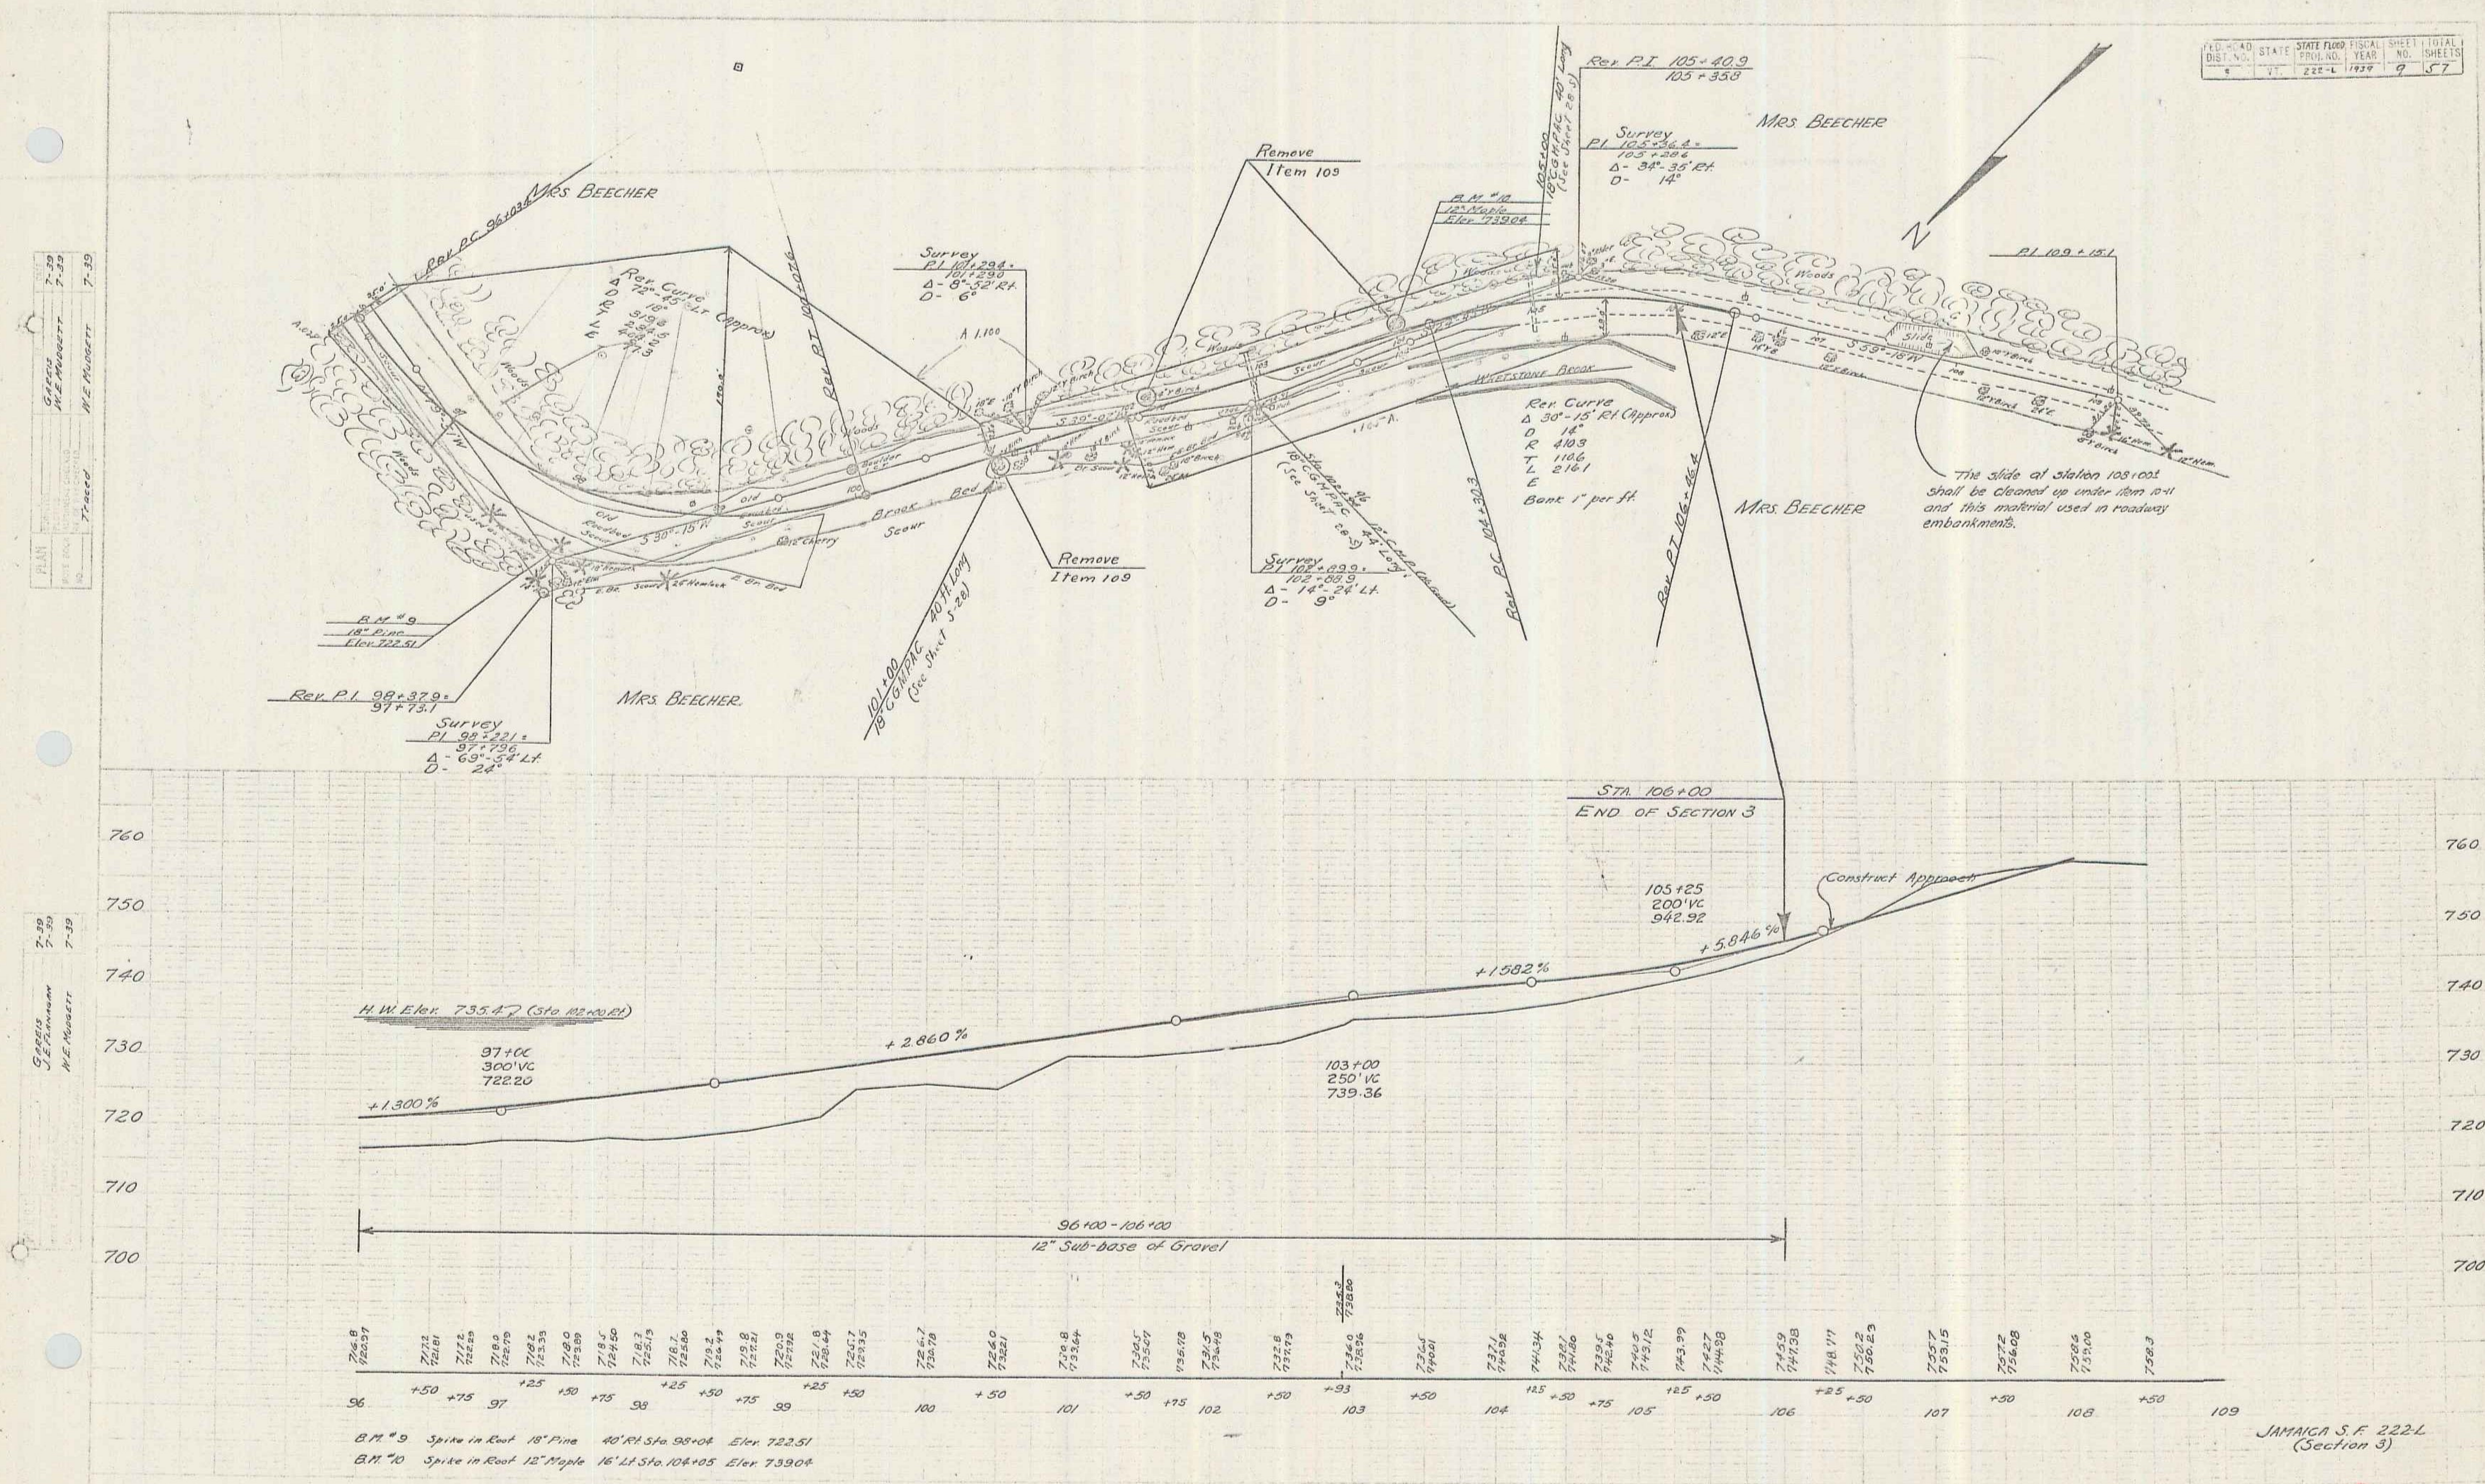

JAMAICA S.F. 222-L
(Section 3)

7