PARCEL	INSTRUMENT	DATE	GRANTOR	GRANTEE	RECORDED MORRISTOWN BOOK	PAGE	DATE	REMARKS
B-D.	WDOE	2-28-61	M.E. & B.G. BRIGHAM	ST OF VT	68	346-49	8-3-61	1 cur pr used

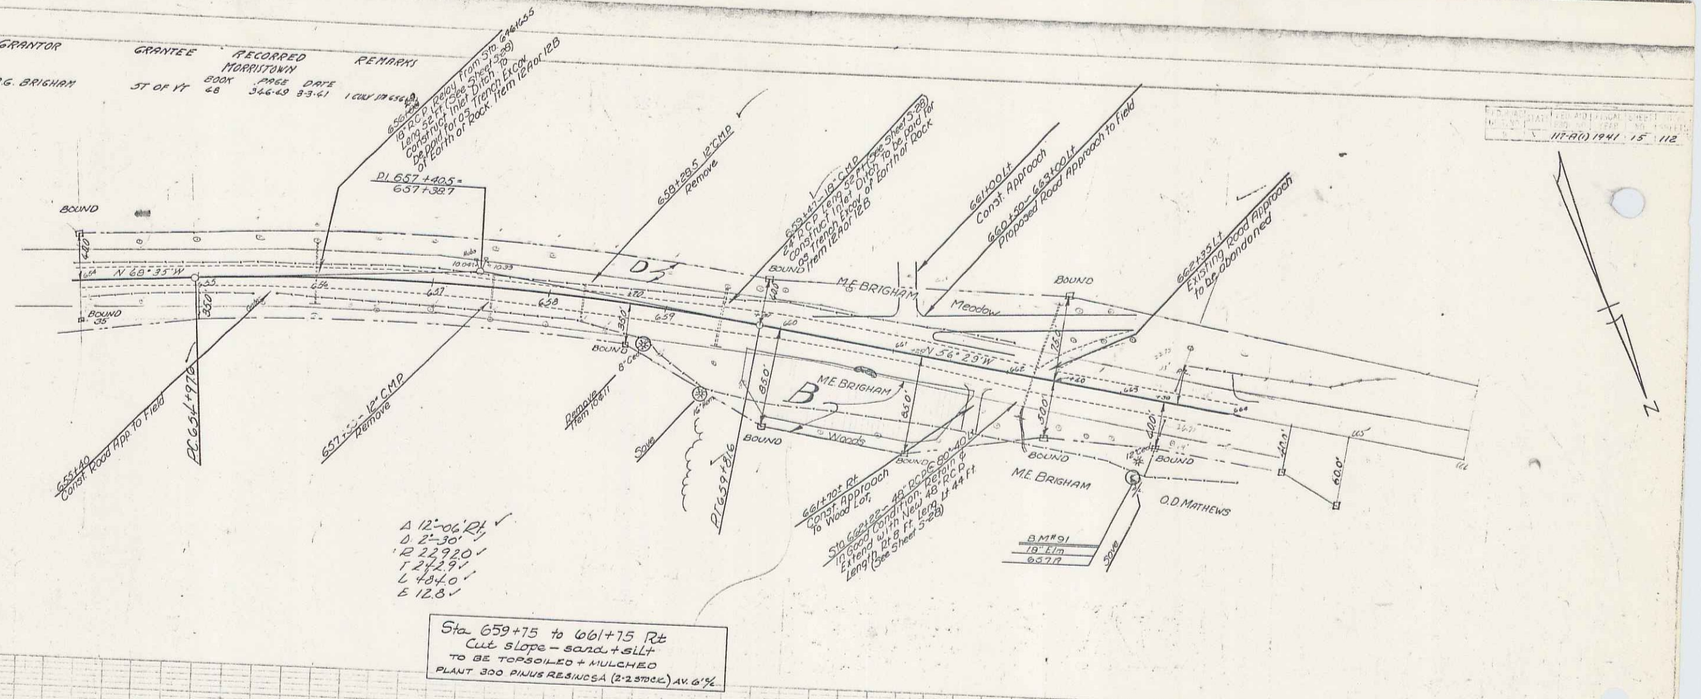

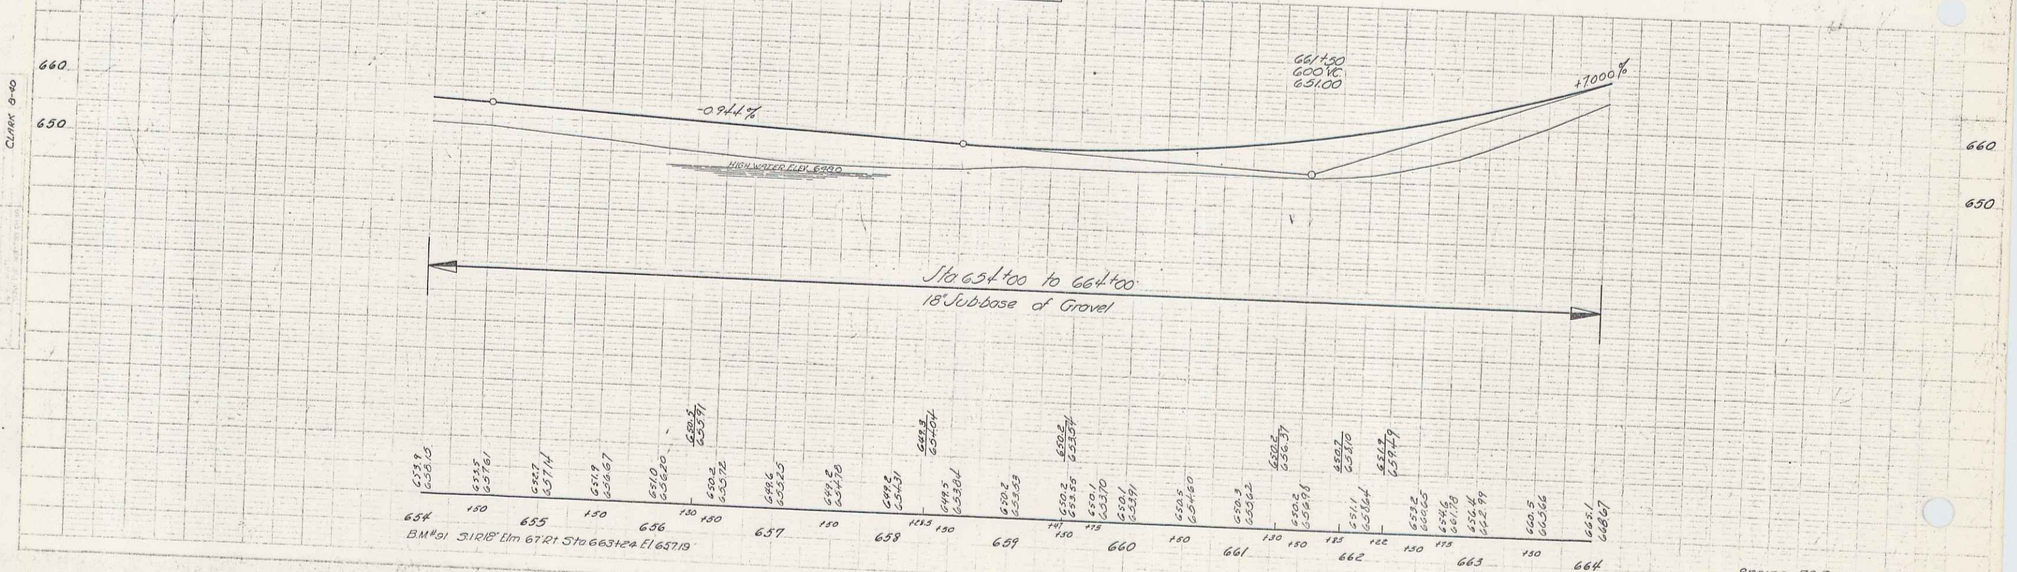

SERIES F.A.P. 117-A(1) FILED
SHEET 15 OF 112

12