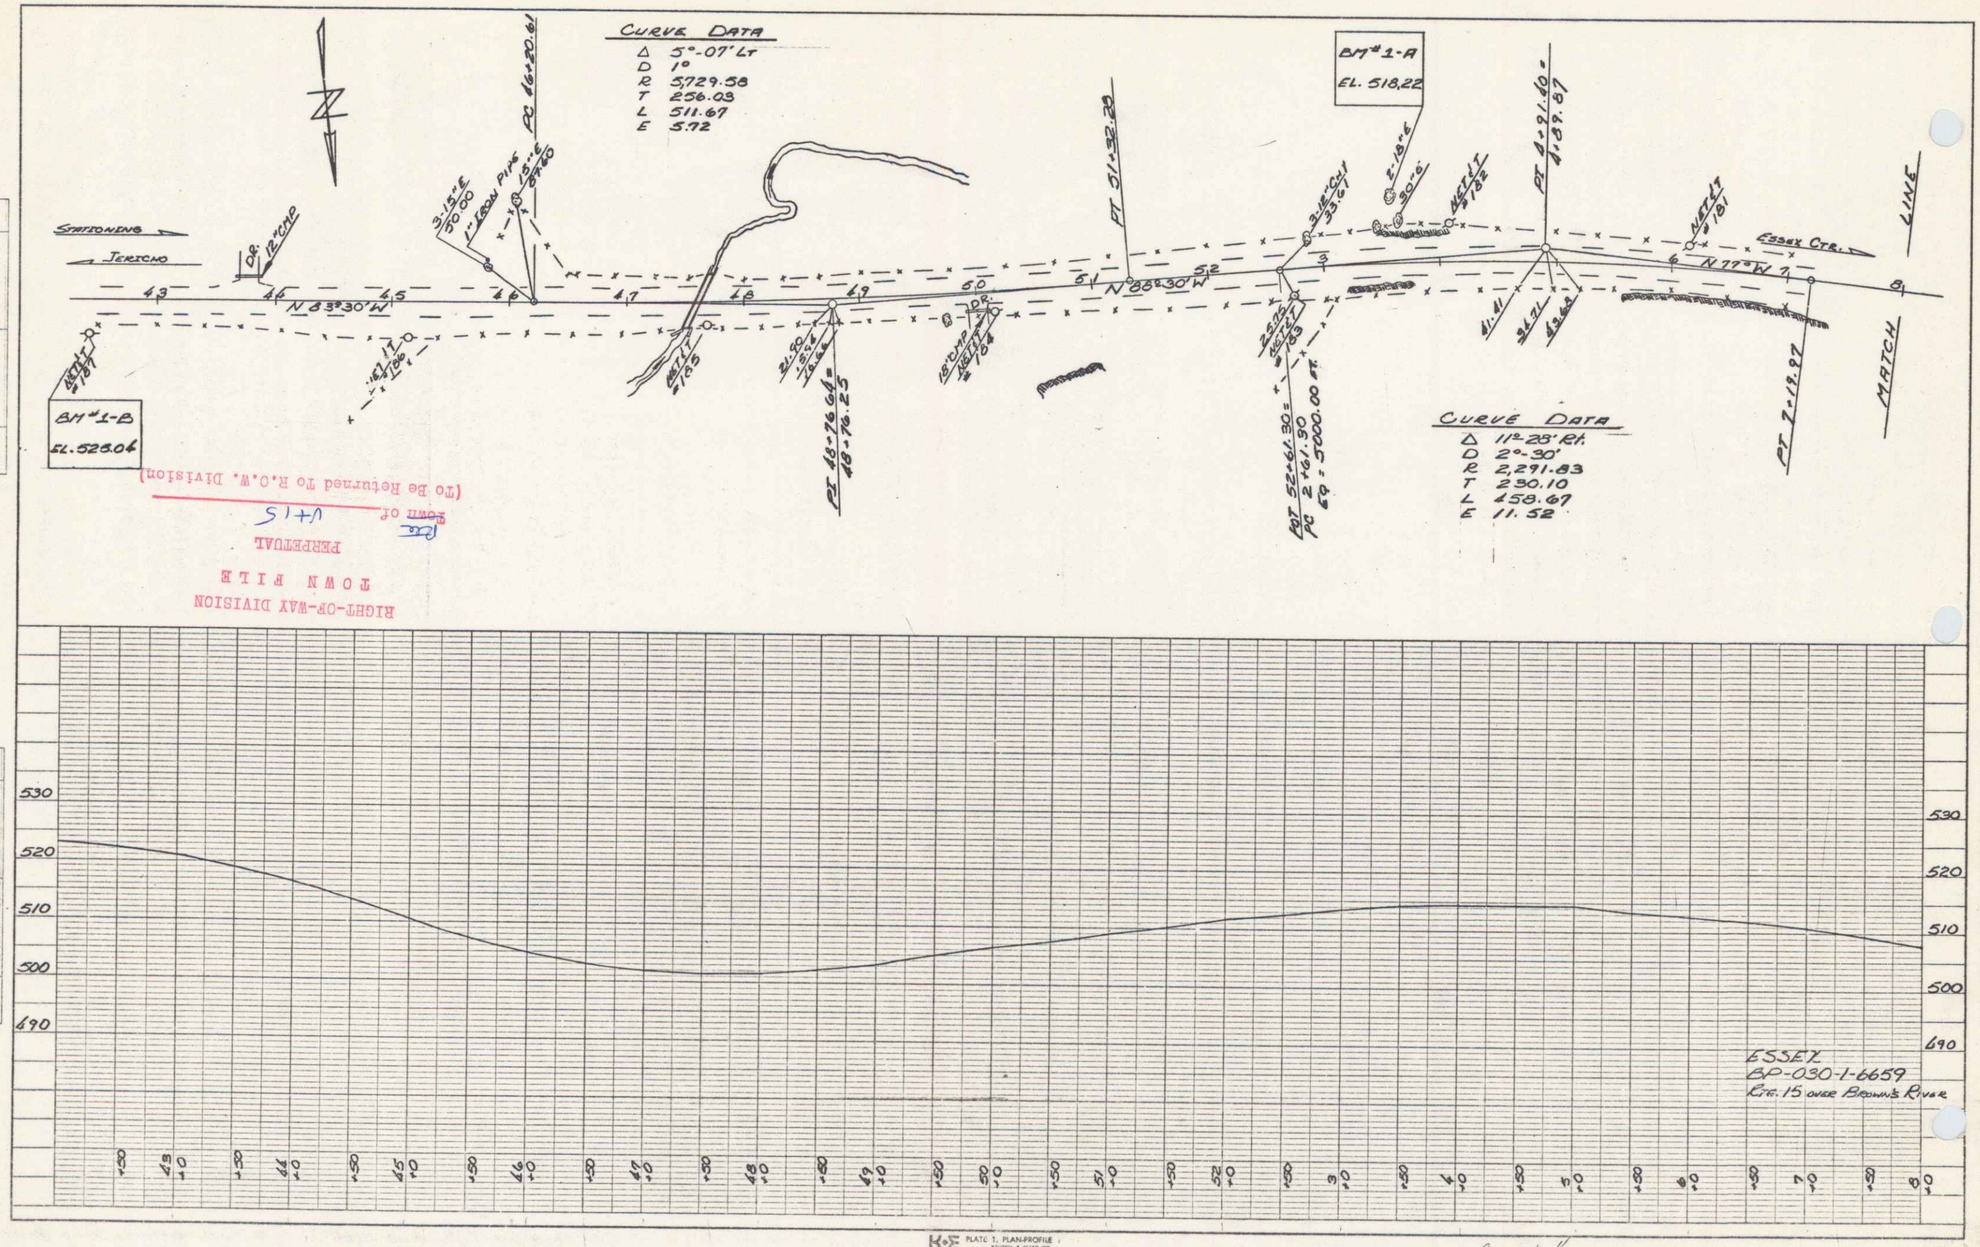

RIGHT-OF-WAY DIVISION
TOWN FILE
PERPETUAL
Town of Jericho
(To Be Returned To R.O.W. Division)

PLAN
SURVEYED
PLOTTED
NOTE BOOK
NO.
DATE 7-19-82

PROFILE
SURVEYED
PLOTTED
NOTE BOOK
NO.
DATE 7-19-82

K+E PLATE 1. PLAN-PROFILE
KEUFFEL & ESSER CO.
46 7030 PHOENIX

Jericho

9 6