FED. ROAD DIST. NO.	STATE	STATE PROJ. NO.	FISCAL YEAR	SHEET NO.	TOTAL SHEETS
9	VT	117-L	1941	4	9

PARCEL	INSTRUMENT	DATE	GRANTOR	GRANTEE	RECORDED MORRISVILLE BOOK	PAGE	DATE	REMARKS
A	Q.C.D.	6-27-45	R.D. & ROY SALLS	ST. OF VT.	45	238	7-6-45	

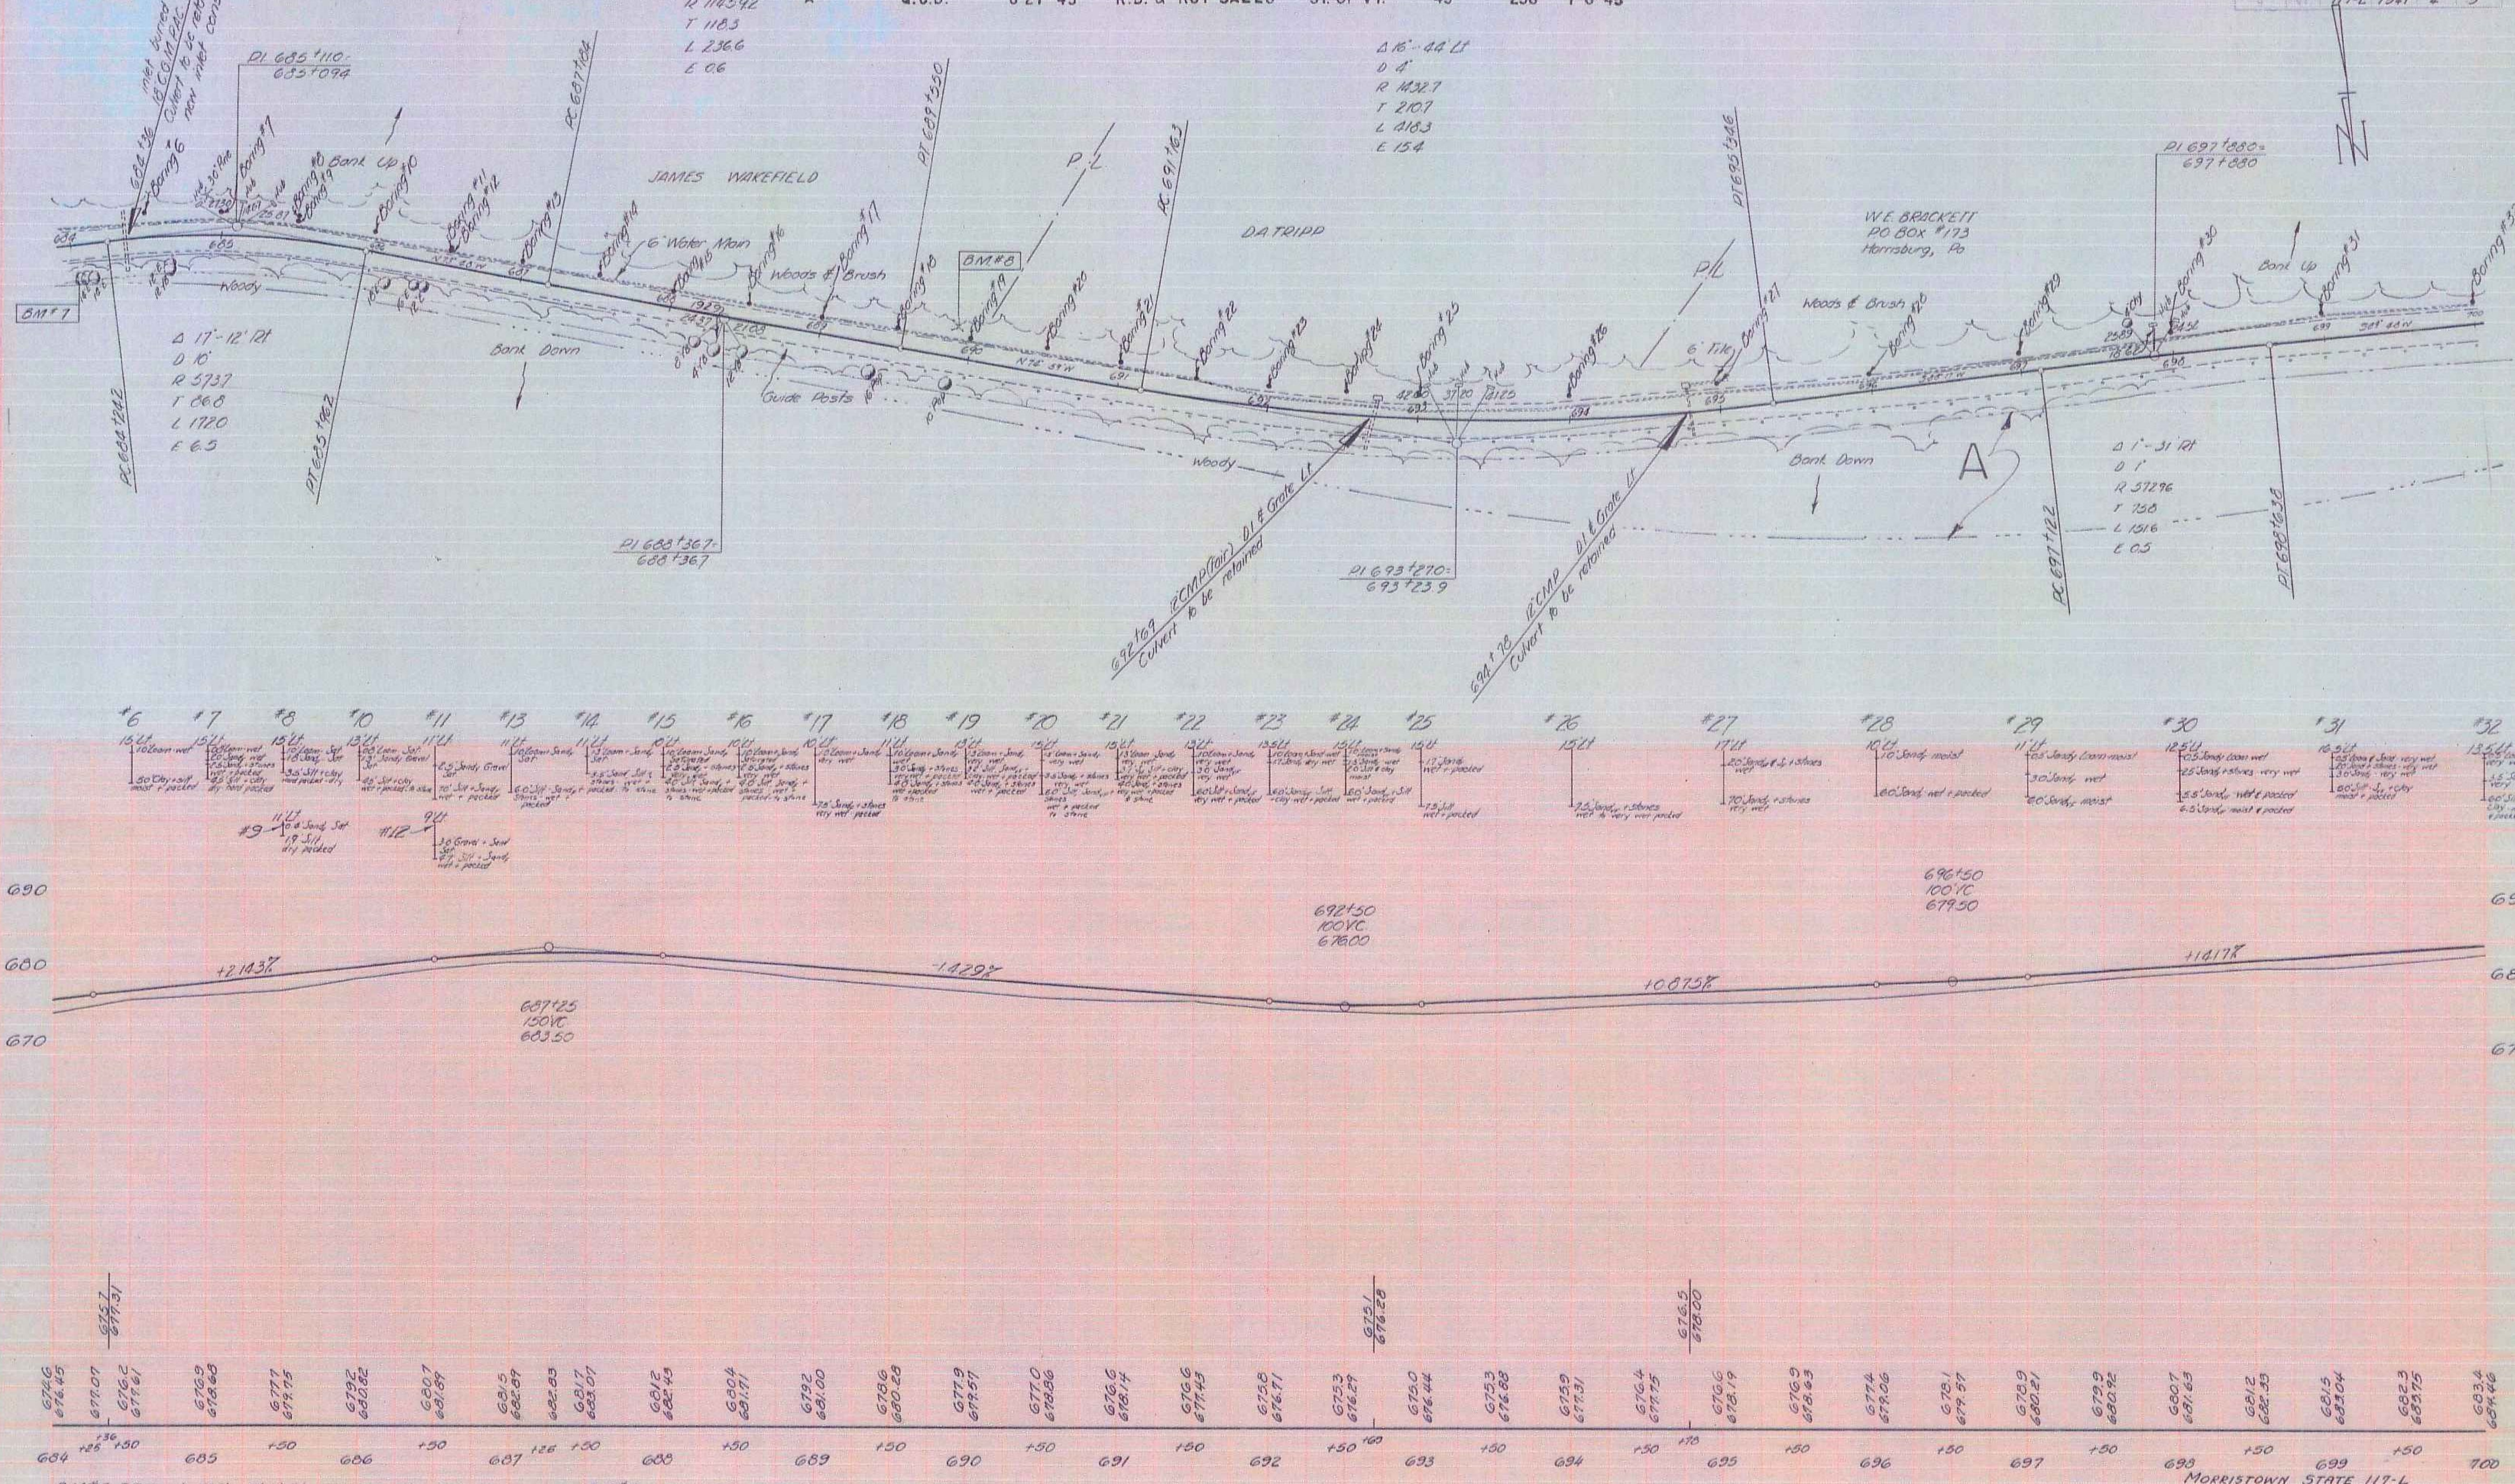

B.M. #7 S.I. Trunk 15" Elm 18' Rt. Sta. 684+05 Elev. 672.82

B.M. #8 S.I.R. 30" Pine 20.5 Lt. Sta. 689+90 Elev. 682.66

MORRISTOWN STATE 117-L
SHEET 4 OF 9 SHEETS