PARCEL	INSTRUMENT	DATE	GRANTOR	GRANTEE	RECORDED HARTFORD BOOK	PAGE	DATE	REMARKS
B, C	WDOE	9-25-42	JOSEPH & MABEL GAUDETTE	ST OF VT	49	169	9-28-42	
A, B'	WDOE	9-25-42	SARAH M DUTTON ET EL	ST OF VT	49	165	9-28-42	GARAGE, CUL
A'	WDOE	10-21-42	DENNIS NALETTE	ST OF VT	49	183	10-31-42	CHANNEL

FED. ROAD DIST. NO.	STATE	SN-FAI PROJ. NO.	FISCAL YEAR	SHEET NO.	TOTAL SHEETS
1	VT.	91(7)	1943	7	53

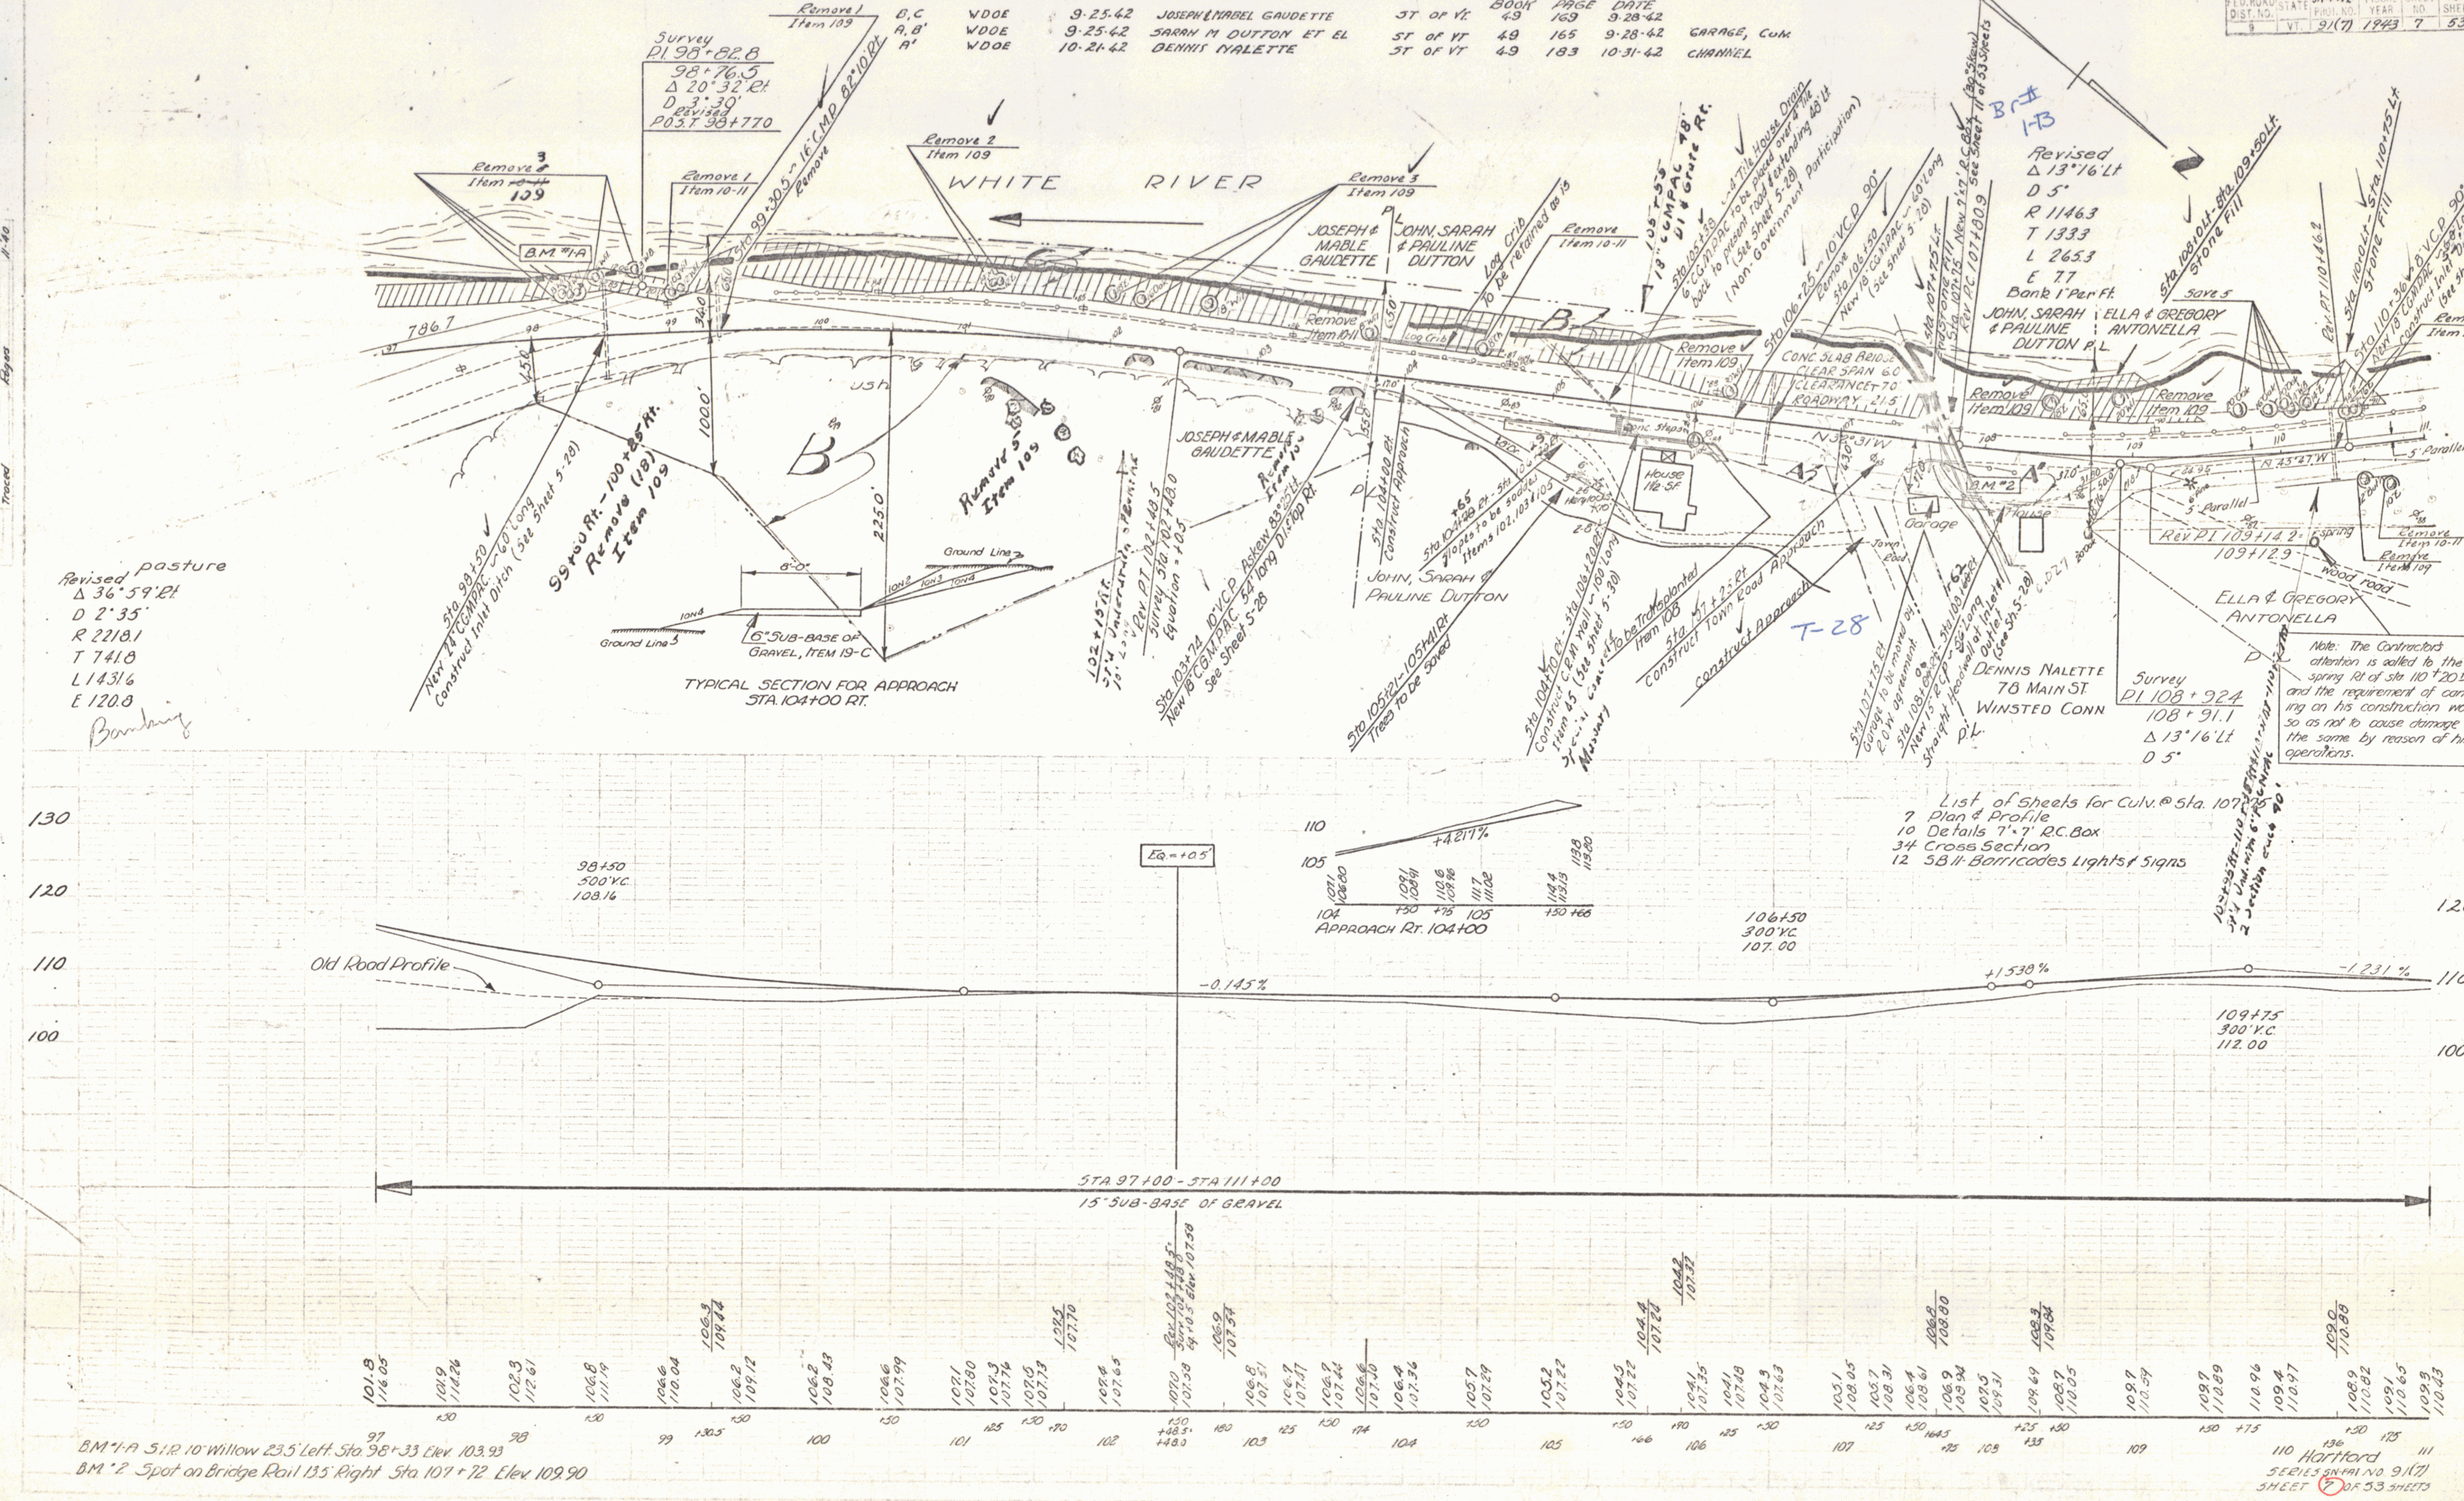

Hartford
SERIES SN-FAI NO. 91(7)
SHEET 7 OF 53 SHEETS