State
144 P 1941 10 84

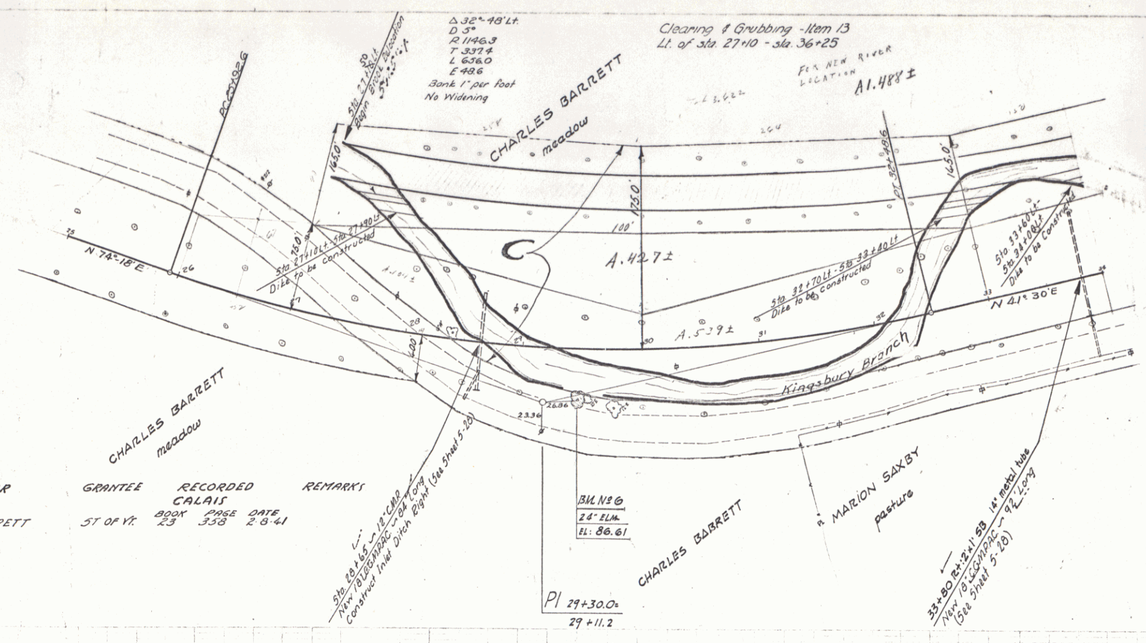

PARCEL	INSTRUMENT	DATE	GRANTOR	GRANTEE	RECORDED CALAIS BOOK	PAGE	DATE	REMARKS
C	W.D.O.E	2-4-41	CHARLES H BARRETT	ST OF VT.	23	338	2-8-41	

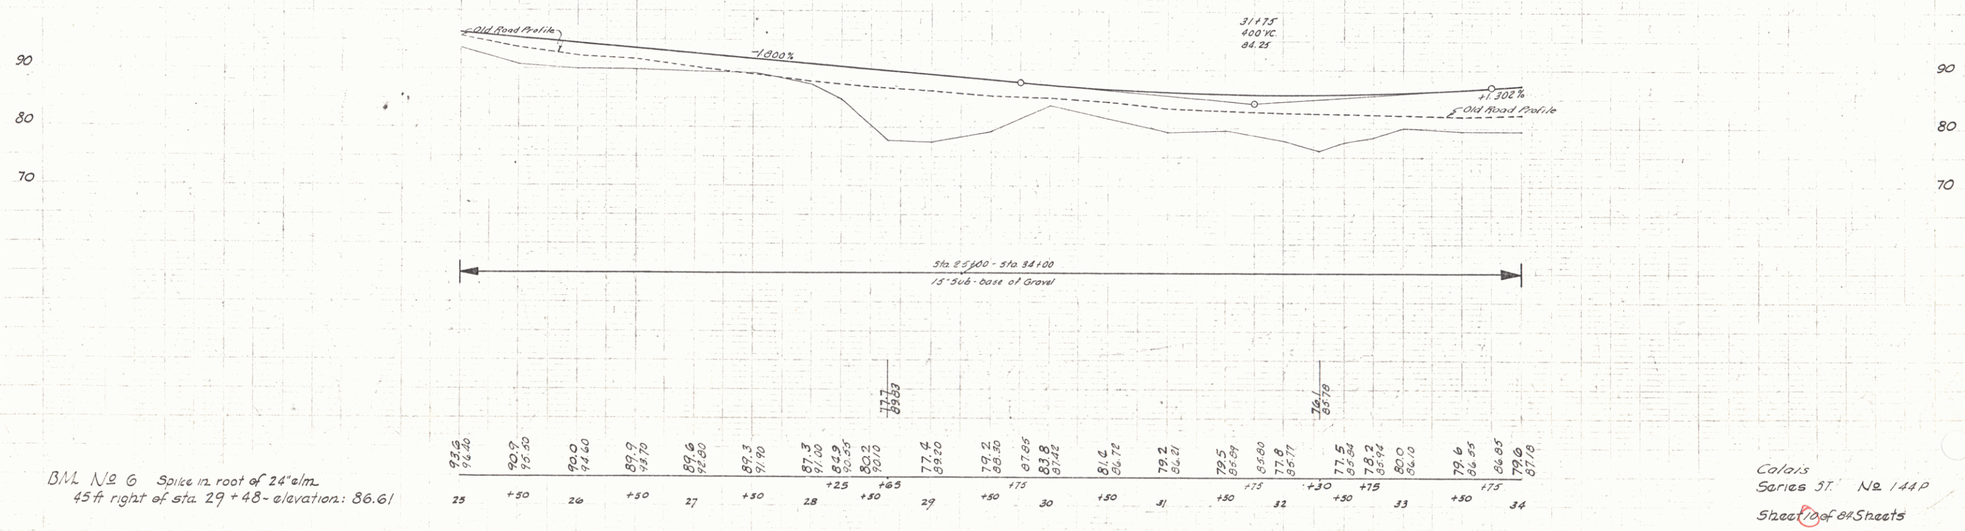

BM No 6 Spike in root of 24" elm
45 ft right of sta. 29 + 48 - elevation: 86.61

Calais
Series ST. No 144 P
Sheet 10 of 84 Sheets

8