PARCEL	INSTRUMENT	DATE	GRANTOR	GRANTEE	RECORDED WOODBURY Book	Page	Date	REMARKS
A, B	W D O E	1-13-45	A.L. & LENA M HASKELL	ST of VT	24	114-115	1-18-45	
A'	CONDEM.	12-7-44	FRANK & MARGARET CORSON	ST of VT	24	98-105	12-16-45	

S 144(3) 1947 9 69

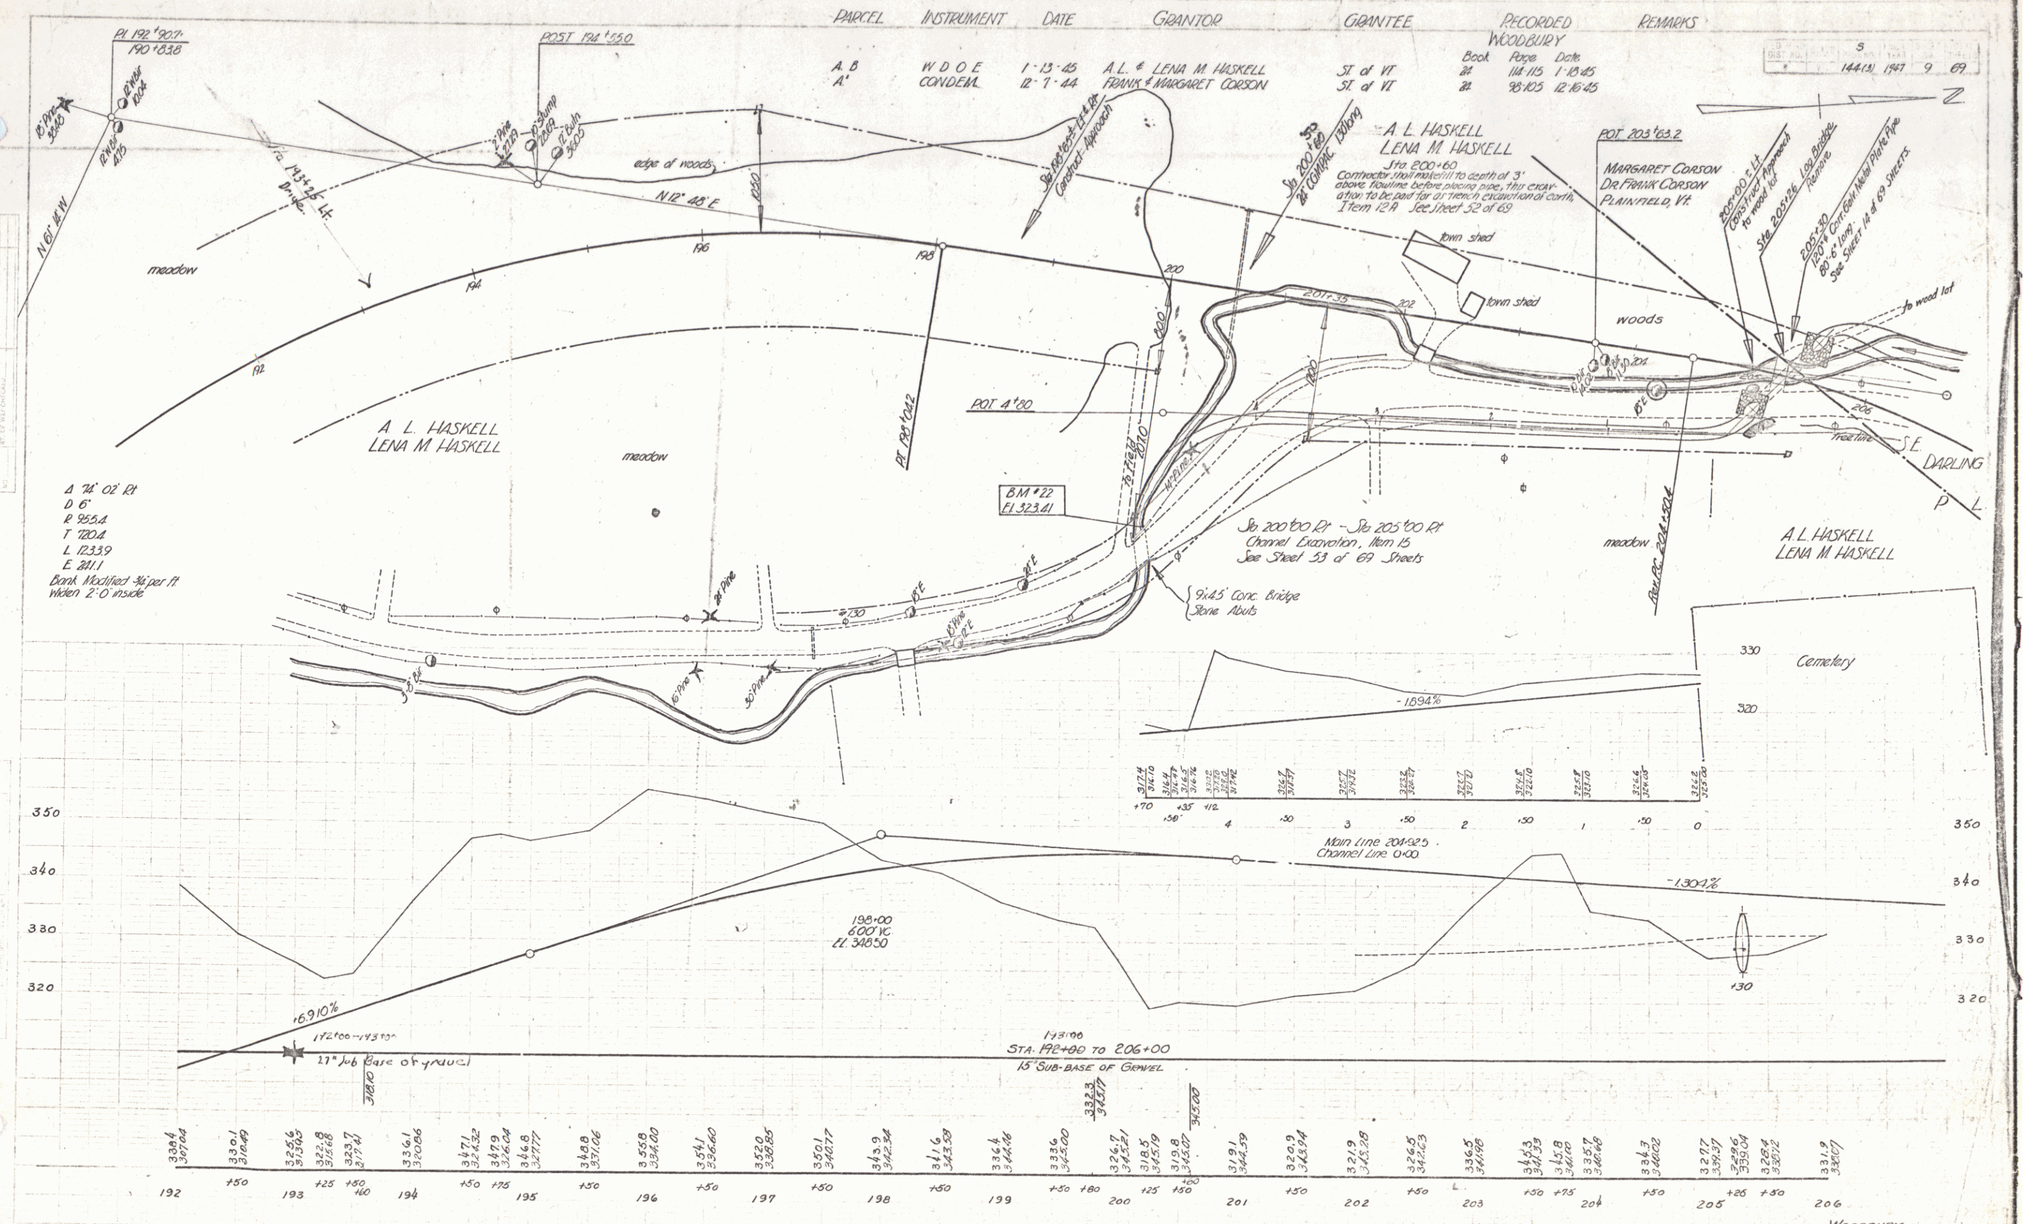

WOODBURY
S 144(3)
Sheet 9 of 69 sheets