FED. ROAD DIST. NO.	STATE	PROJ. NO.	FISCAL YEAR	SHEET NO.	TOTAL SHEETS
9	VT.				

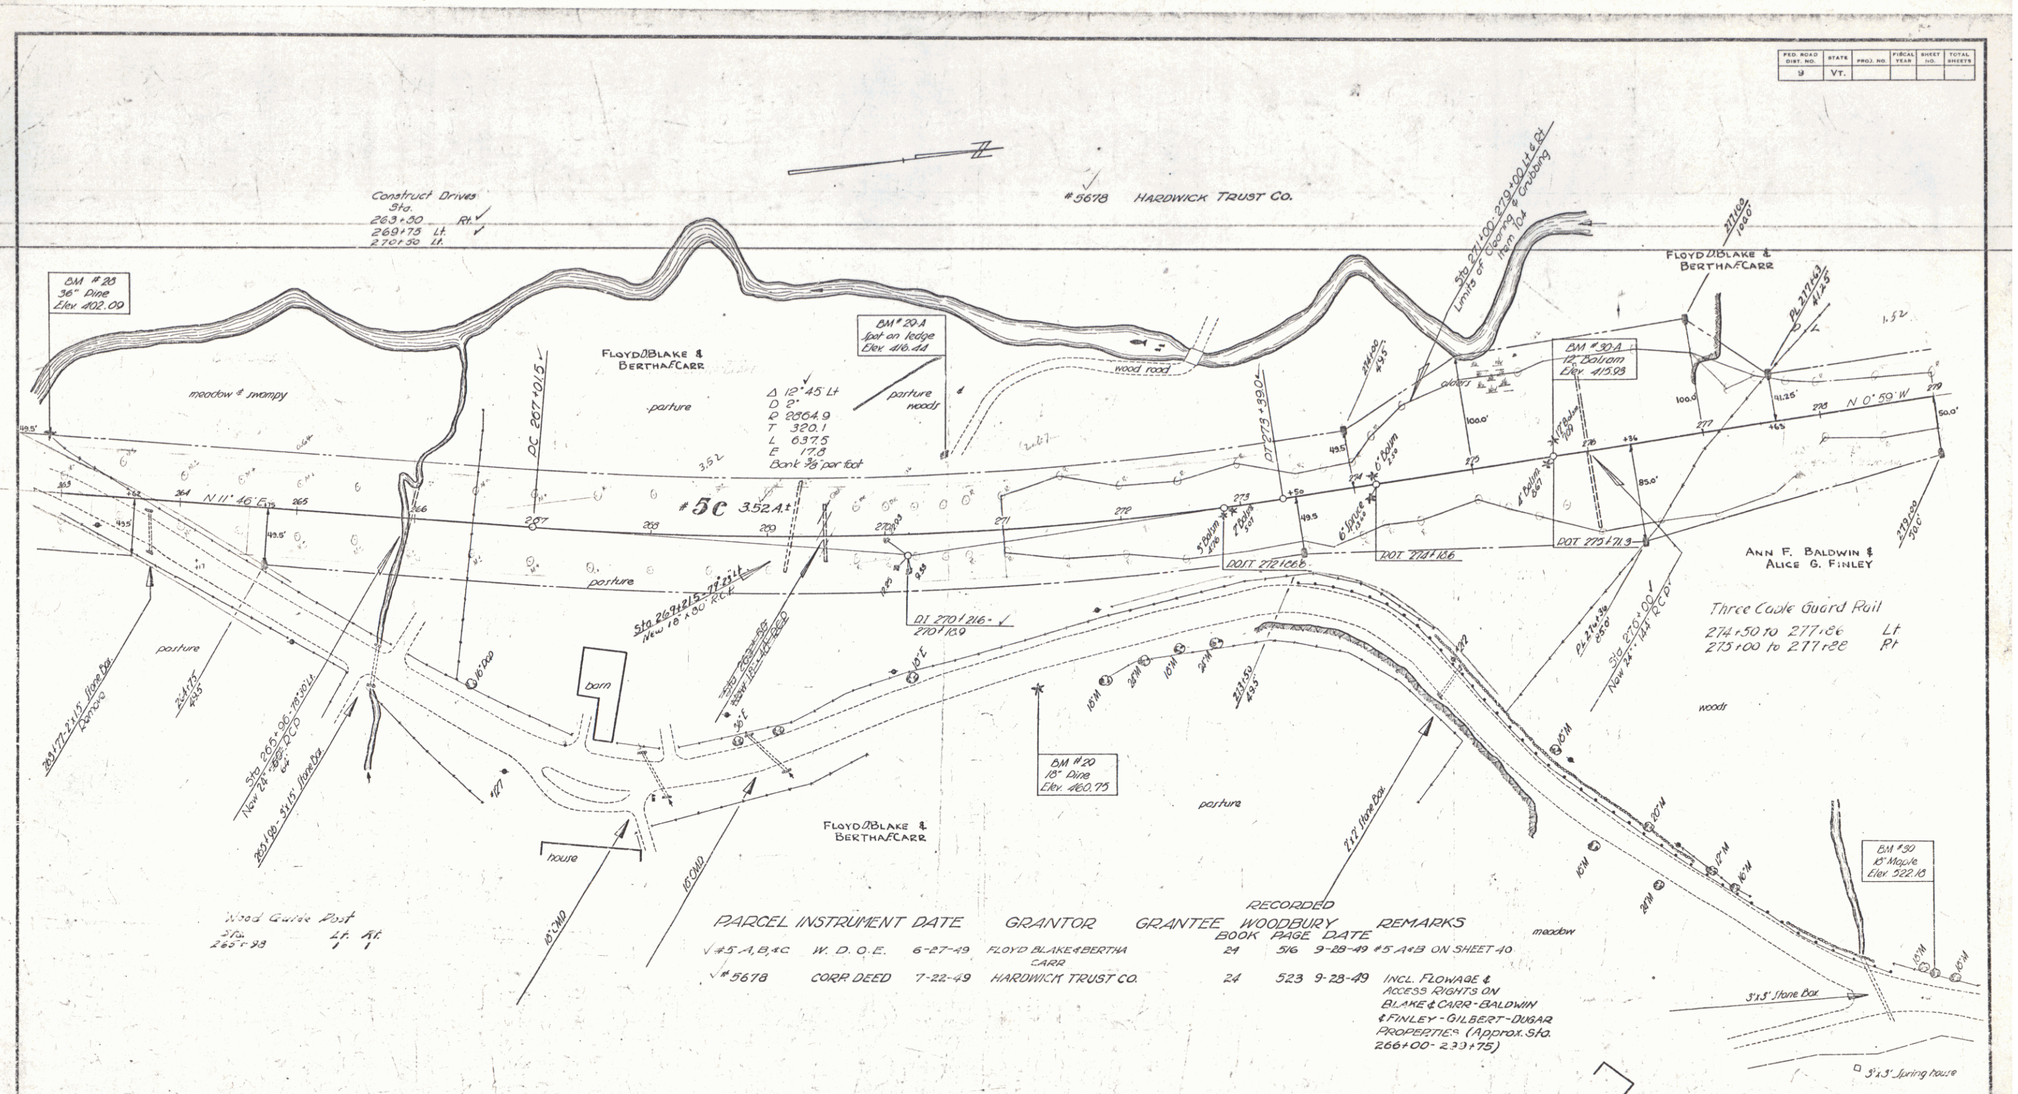

PARCEL	INSTRUMENT	DATE	GRANTOR	GRANTEE	RECORDED WOODBURY BOOK	PAGE	DATE	REMARKS
✓#5 A, B, & C	W. D. O. E.	6-27-49	FLOYD BLAKE & BERTHA CARR		24	516	9-28-49	#5 A & B ON SHEET 40
✓#5678	CORR DEED	7-22-49	HARDWICK TRUST CO.		24	523	9-28-49	INCL. FLOWAGE & ACCESS RIGHTS ON BLAKE & CARR - BALDWIN & FINLEY - GILBERT - DUGAR PROPERTIES (Approx. Sta. 266+00 - 239+75)

WOODBURY - HARDWICK

Surveyed by
Designed by
Drawn by
Traced by
Checked by
Series F No. 144 (2) Filed
Sheet 41 of 406 Sheets

7