PARCEL	INSTRUMENT	DATE	GRANTOR	GRANTEE	RECORDED HARDWICK BOOK	PAGE	DATE	REMARKS
D	Q.C.D	4-3-39	IRVING & SARAH CARR	ST. OF VT.	41	60-1	4-7-39	
A	Q.C.D	4-3-39	HARRY & ALICE NOGABOOM	ST. OF VT.	41	58	4-7-39	
D'	Q.C.D	11-24-39	VILLAGE OF HARDWICK	ST. OF VT.	41	79-80	12-8-39	

U.S. ROUTE NO.	STATE	F.A.P. NO.	FISCAL YEAR	SHEET NO.	TOTAL SHEETS
	VT.		1939	6	30

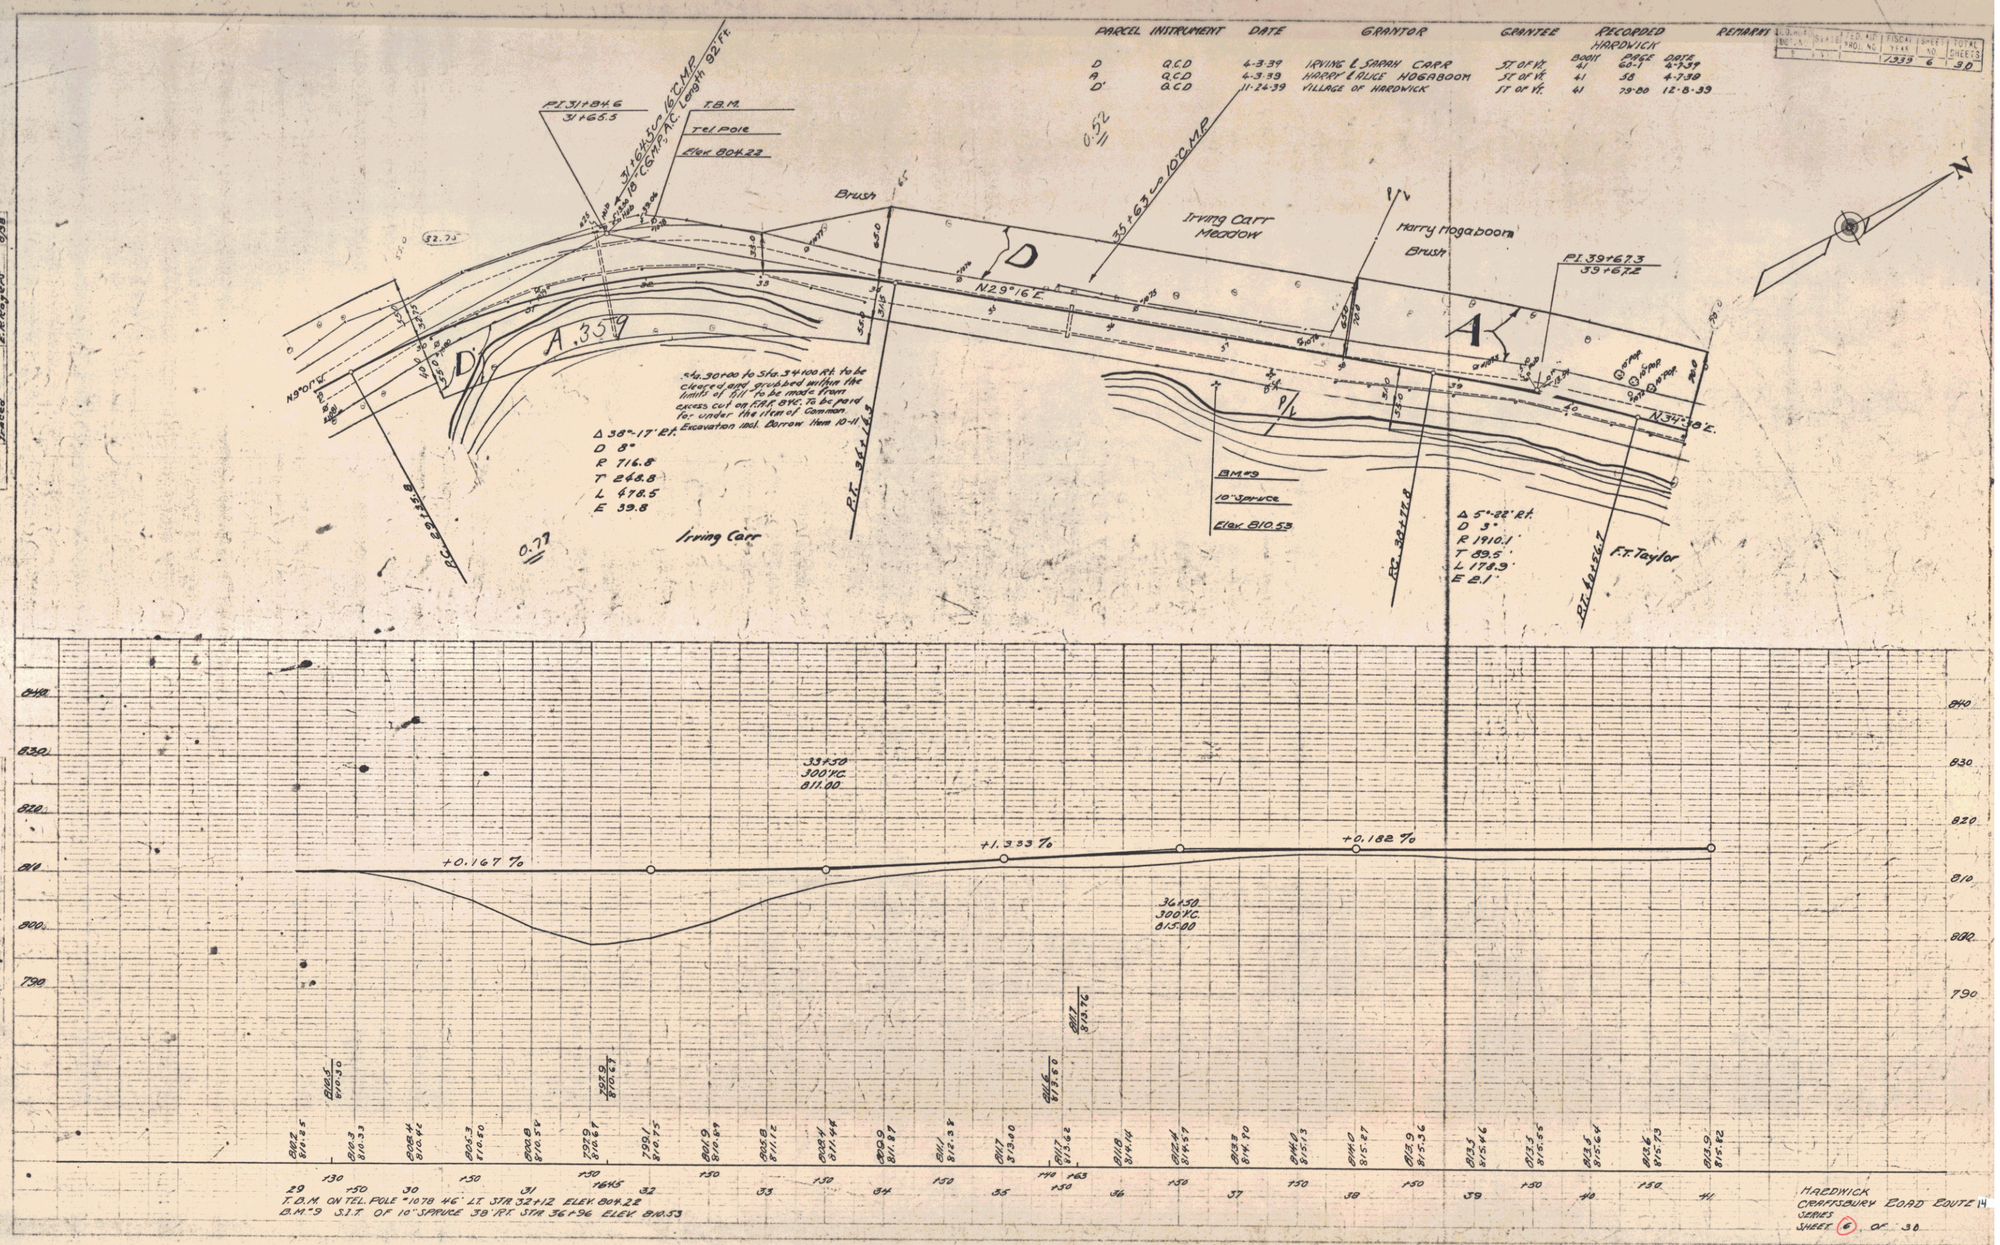

3