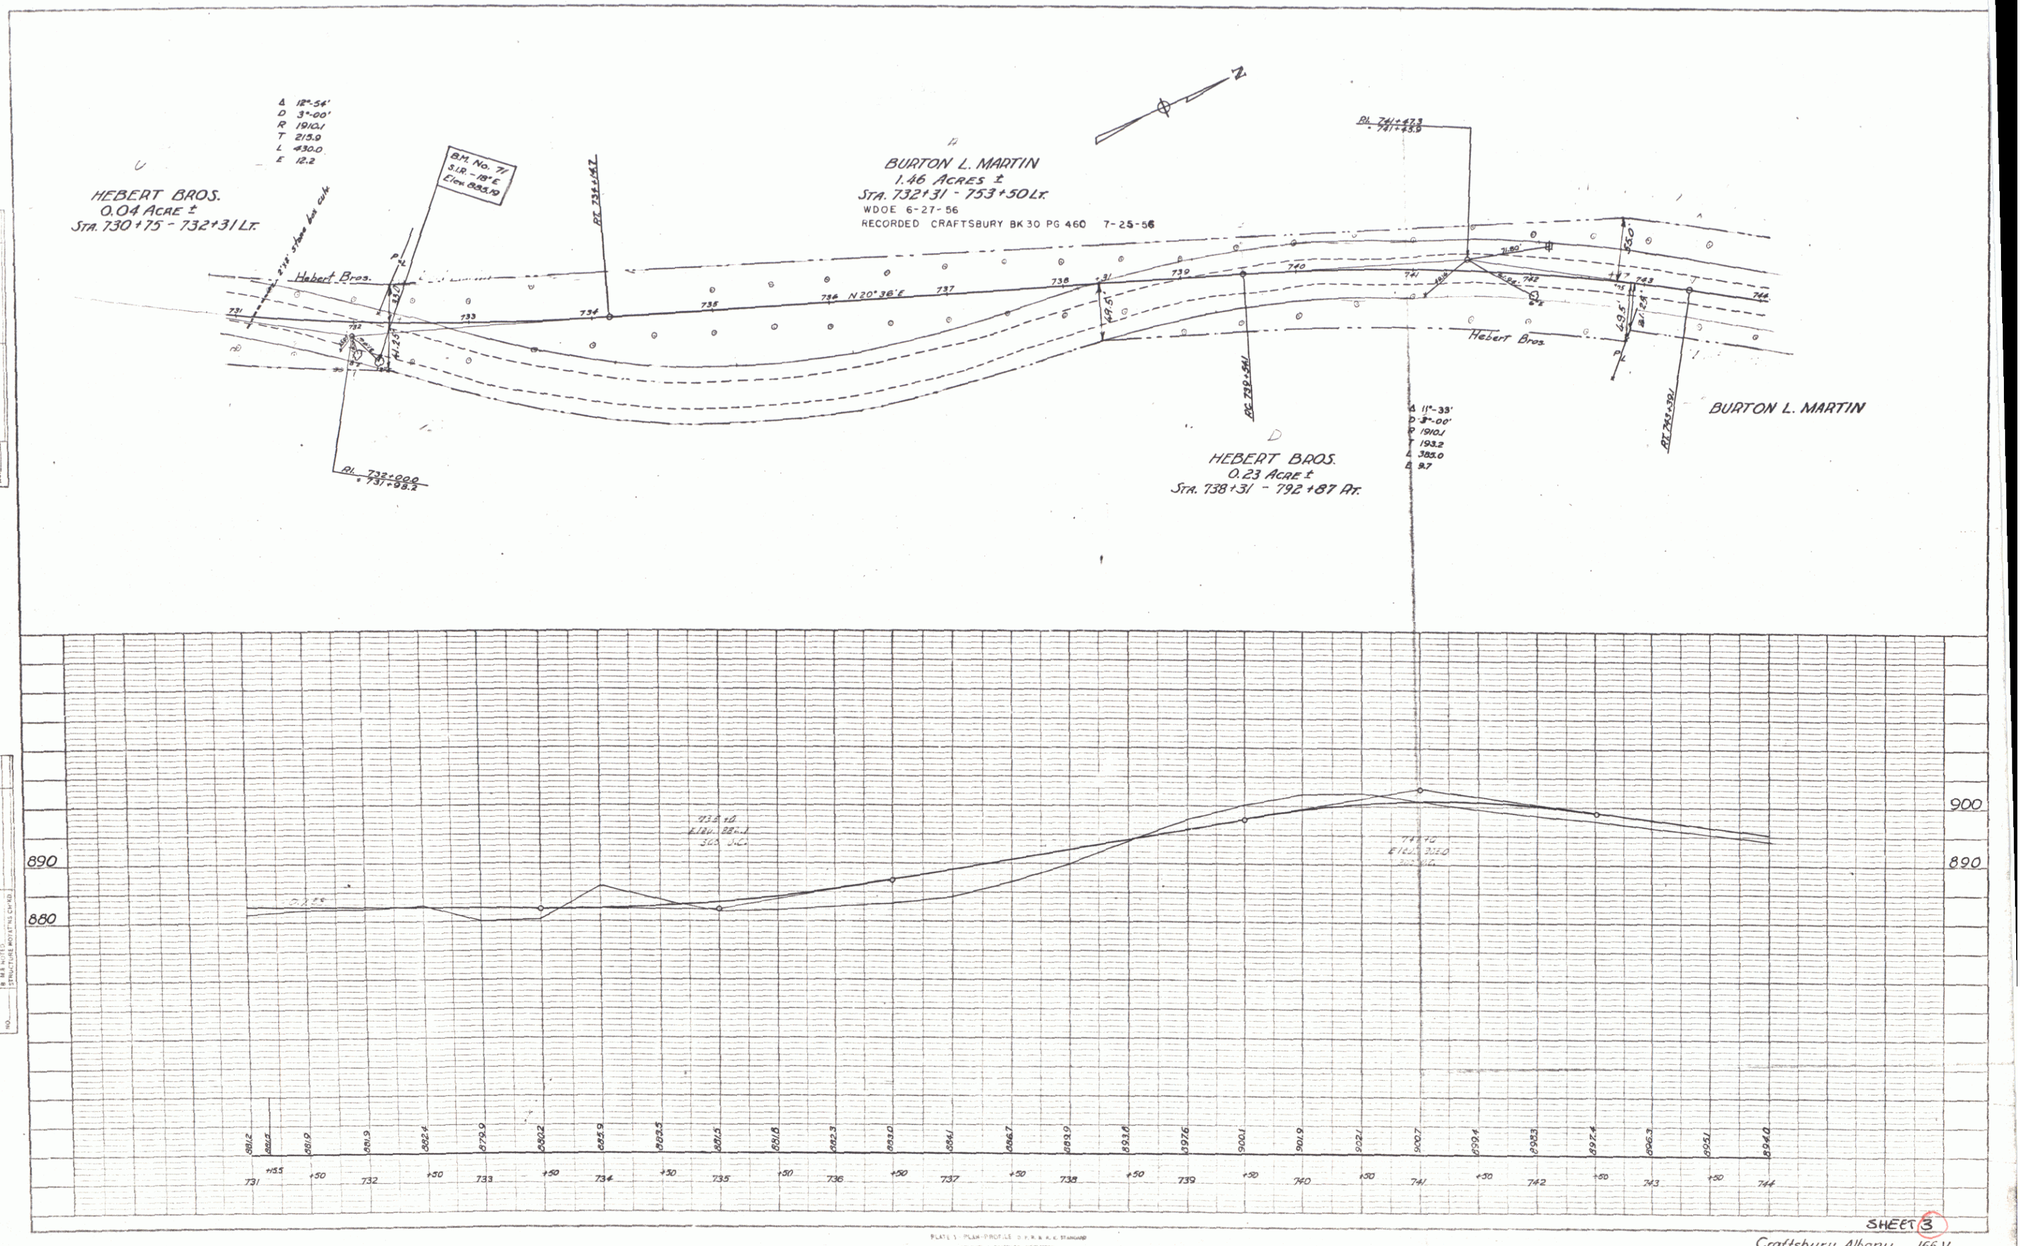

SHEET 3

Craftsbury Albany 166 V

3