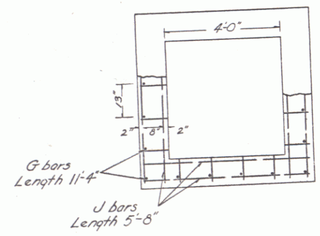

NOTE: All reinforcing steel to be of No. 5 deformed bars

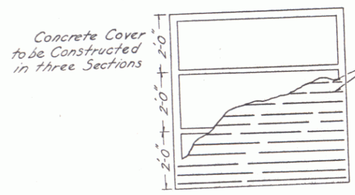

Quantities
20 G bars @ 11'-4"
104 J bars @ 5'-8"
18 H bars @ 5'-8"

Concrete Class B 9.1 c.y.
Reinf. Steel 957 Lbs.

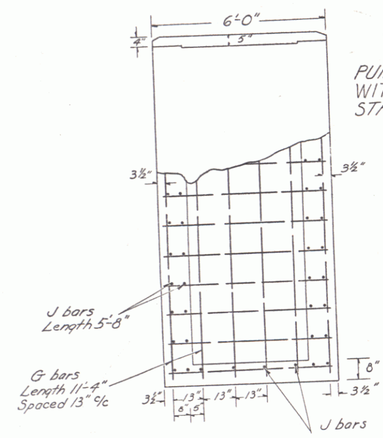

PUMP WELL
WITH PRE-CAST COVER
STA. 1486+90.5

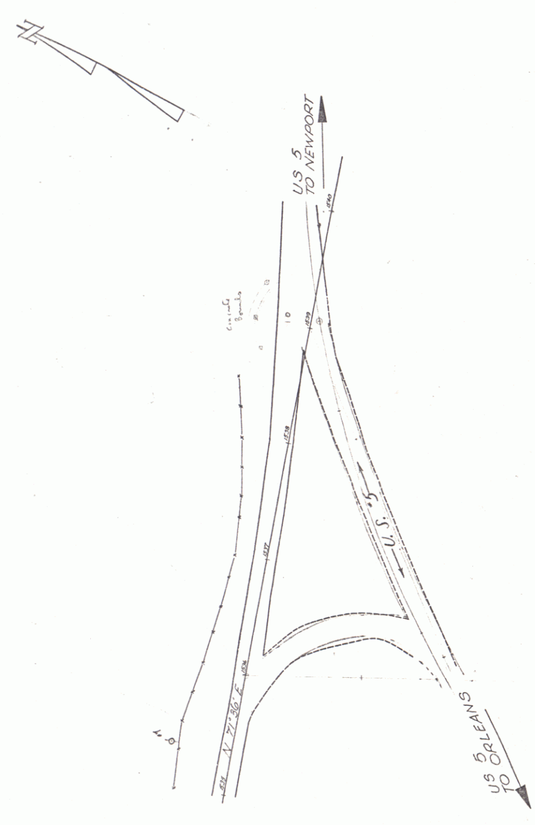

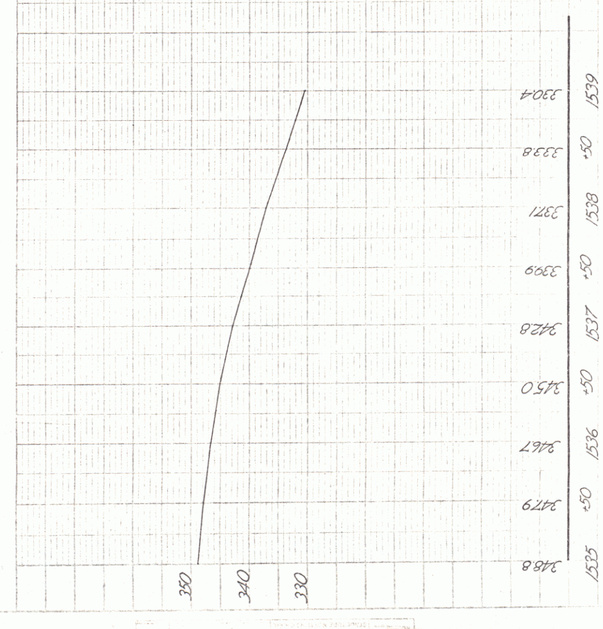

IRASBURG
Project S No. 166(3)
Sheet 31 of 113