PARCEL	INSTRUMENT	DATE	GRANTOR	GRANTEE	RECORDED BRIDGEWATER BOOK	PAGE	DATE	REMARKS
A	W.D.	4-6-39	PAUL & JENNIE TOWNSEND	ST OF VT	31	116	8-8-39	4 COVERTS
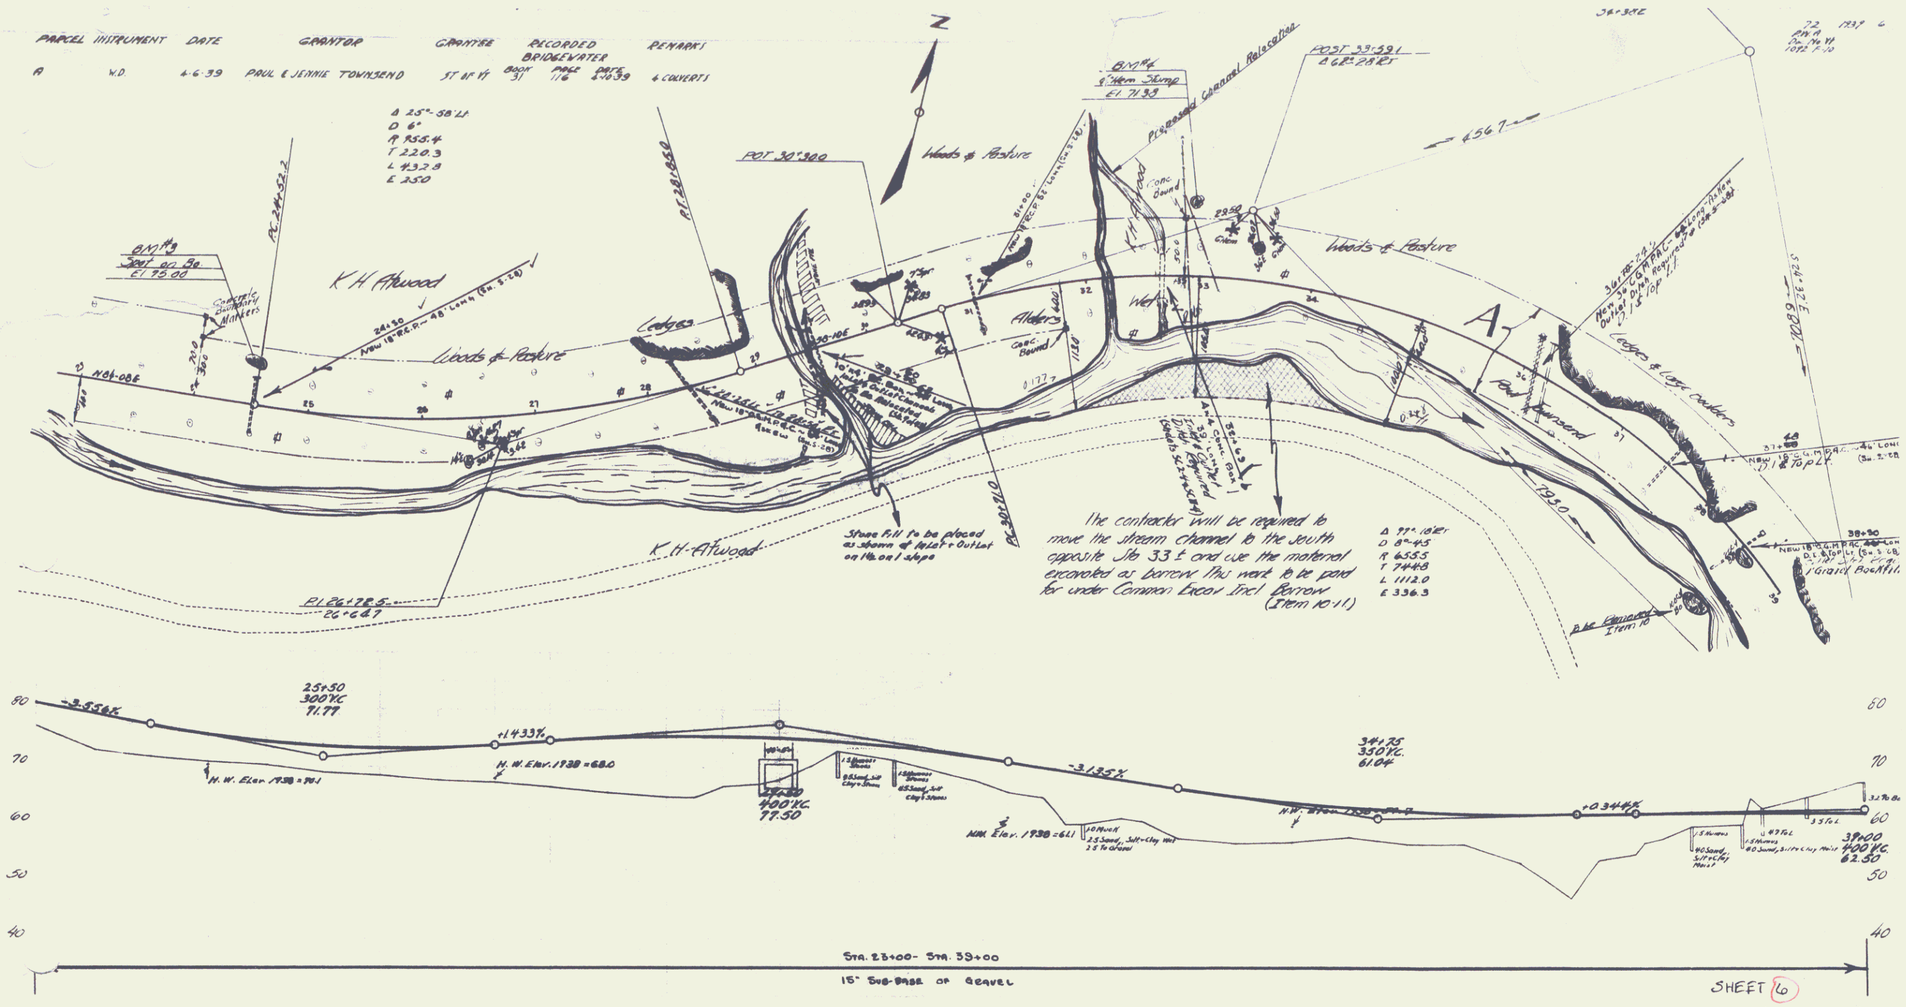
Δ 25°-38' Lt
D 6°
R 955.4
T 220.3
L 432.8
E 25.0