


10-29  
1-30  
Fisher  
Sullivan  
J. H. H. H.  
TRACED

NON GOVT. PARTICIPATION  
INSTALLING WATER PIPE SLEEVE  
STA 143+05 ✓  
Install sleeve for water pipe across  
roadway, item 103. Non Gov't.  
Sleeve to be furnished by property  
owner.

CONSTRUCT DRIVES  
LT RT  
143+95 156+70 ✓  
156+70 ✓  
155+75

Δ 3' 50" LT ✓  
D 0' 30" ✓  
R 11429.2 ✓  
T 383.4 ✓  
L 766.7 ✓  
E 64 ✓  
Do Not Bank

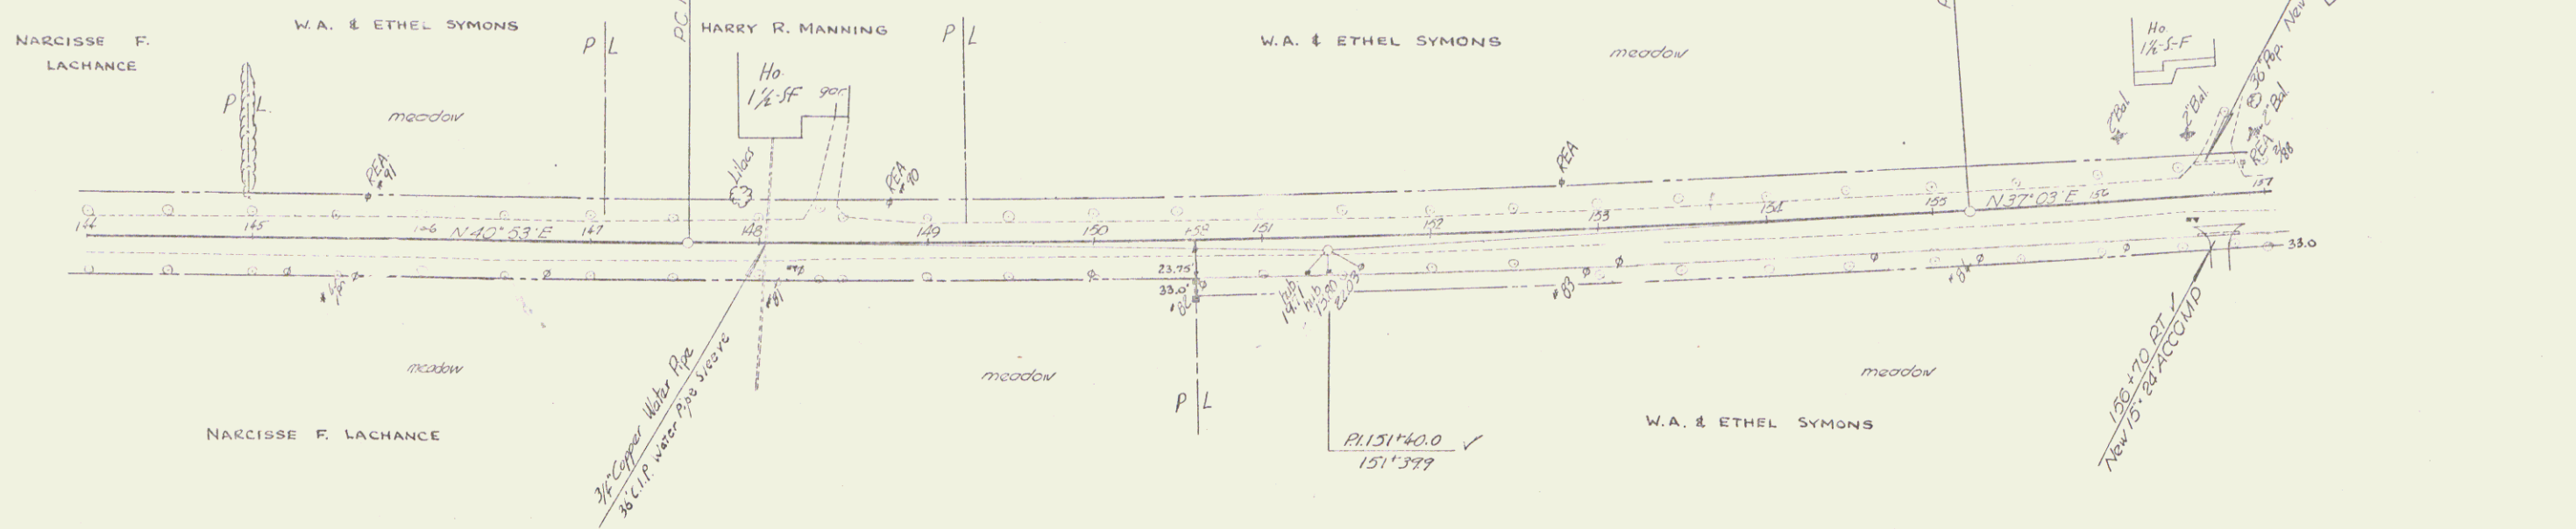

JOHNSON HYDE PARK  
Series F no 11740  
sheet 26 of 27 sheets