



ITEM 542 THREE CABLE GUARD RAIL
W/STEEL POSTS
STA 43+55 - STA 44+00 LT.
STA 43+45 - STA 44+25 RT.


EXISTING BRIDGE
CONC. T-BEAM
CLEAR SPAN 31'-0"
CONSTRUCTED 1986

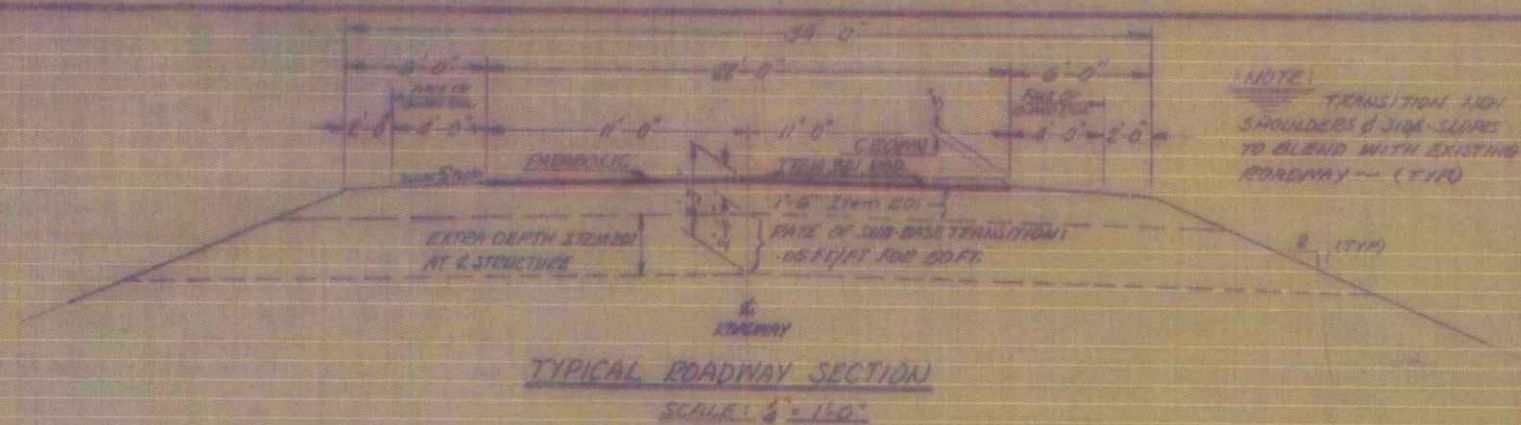

BRIDGE BETTERMENT PROJECT
IN THE TOWN OF WAITSFIELD, COUNTY OF WASHINGTON, ON
NORTHERLY OF THE WARREN - WAITSFIELD TOWN-LINE AND
EXTENDING NORTHERLY 0.02 MILES.
PROJECT LENGTH = 0.02 MILES = 154 FEET.

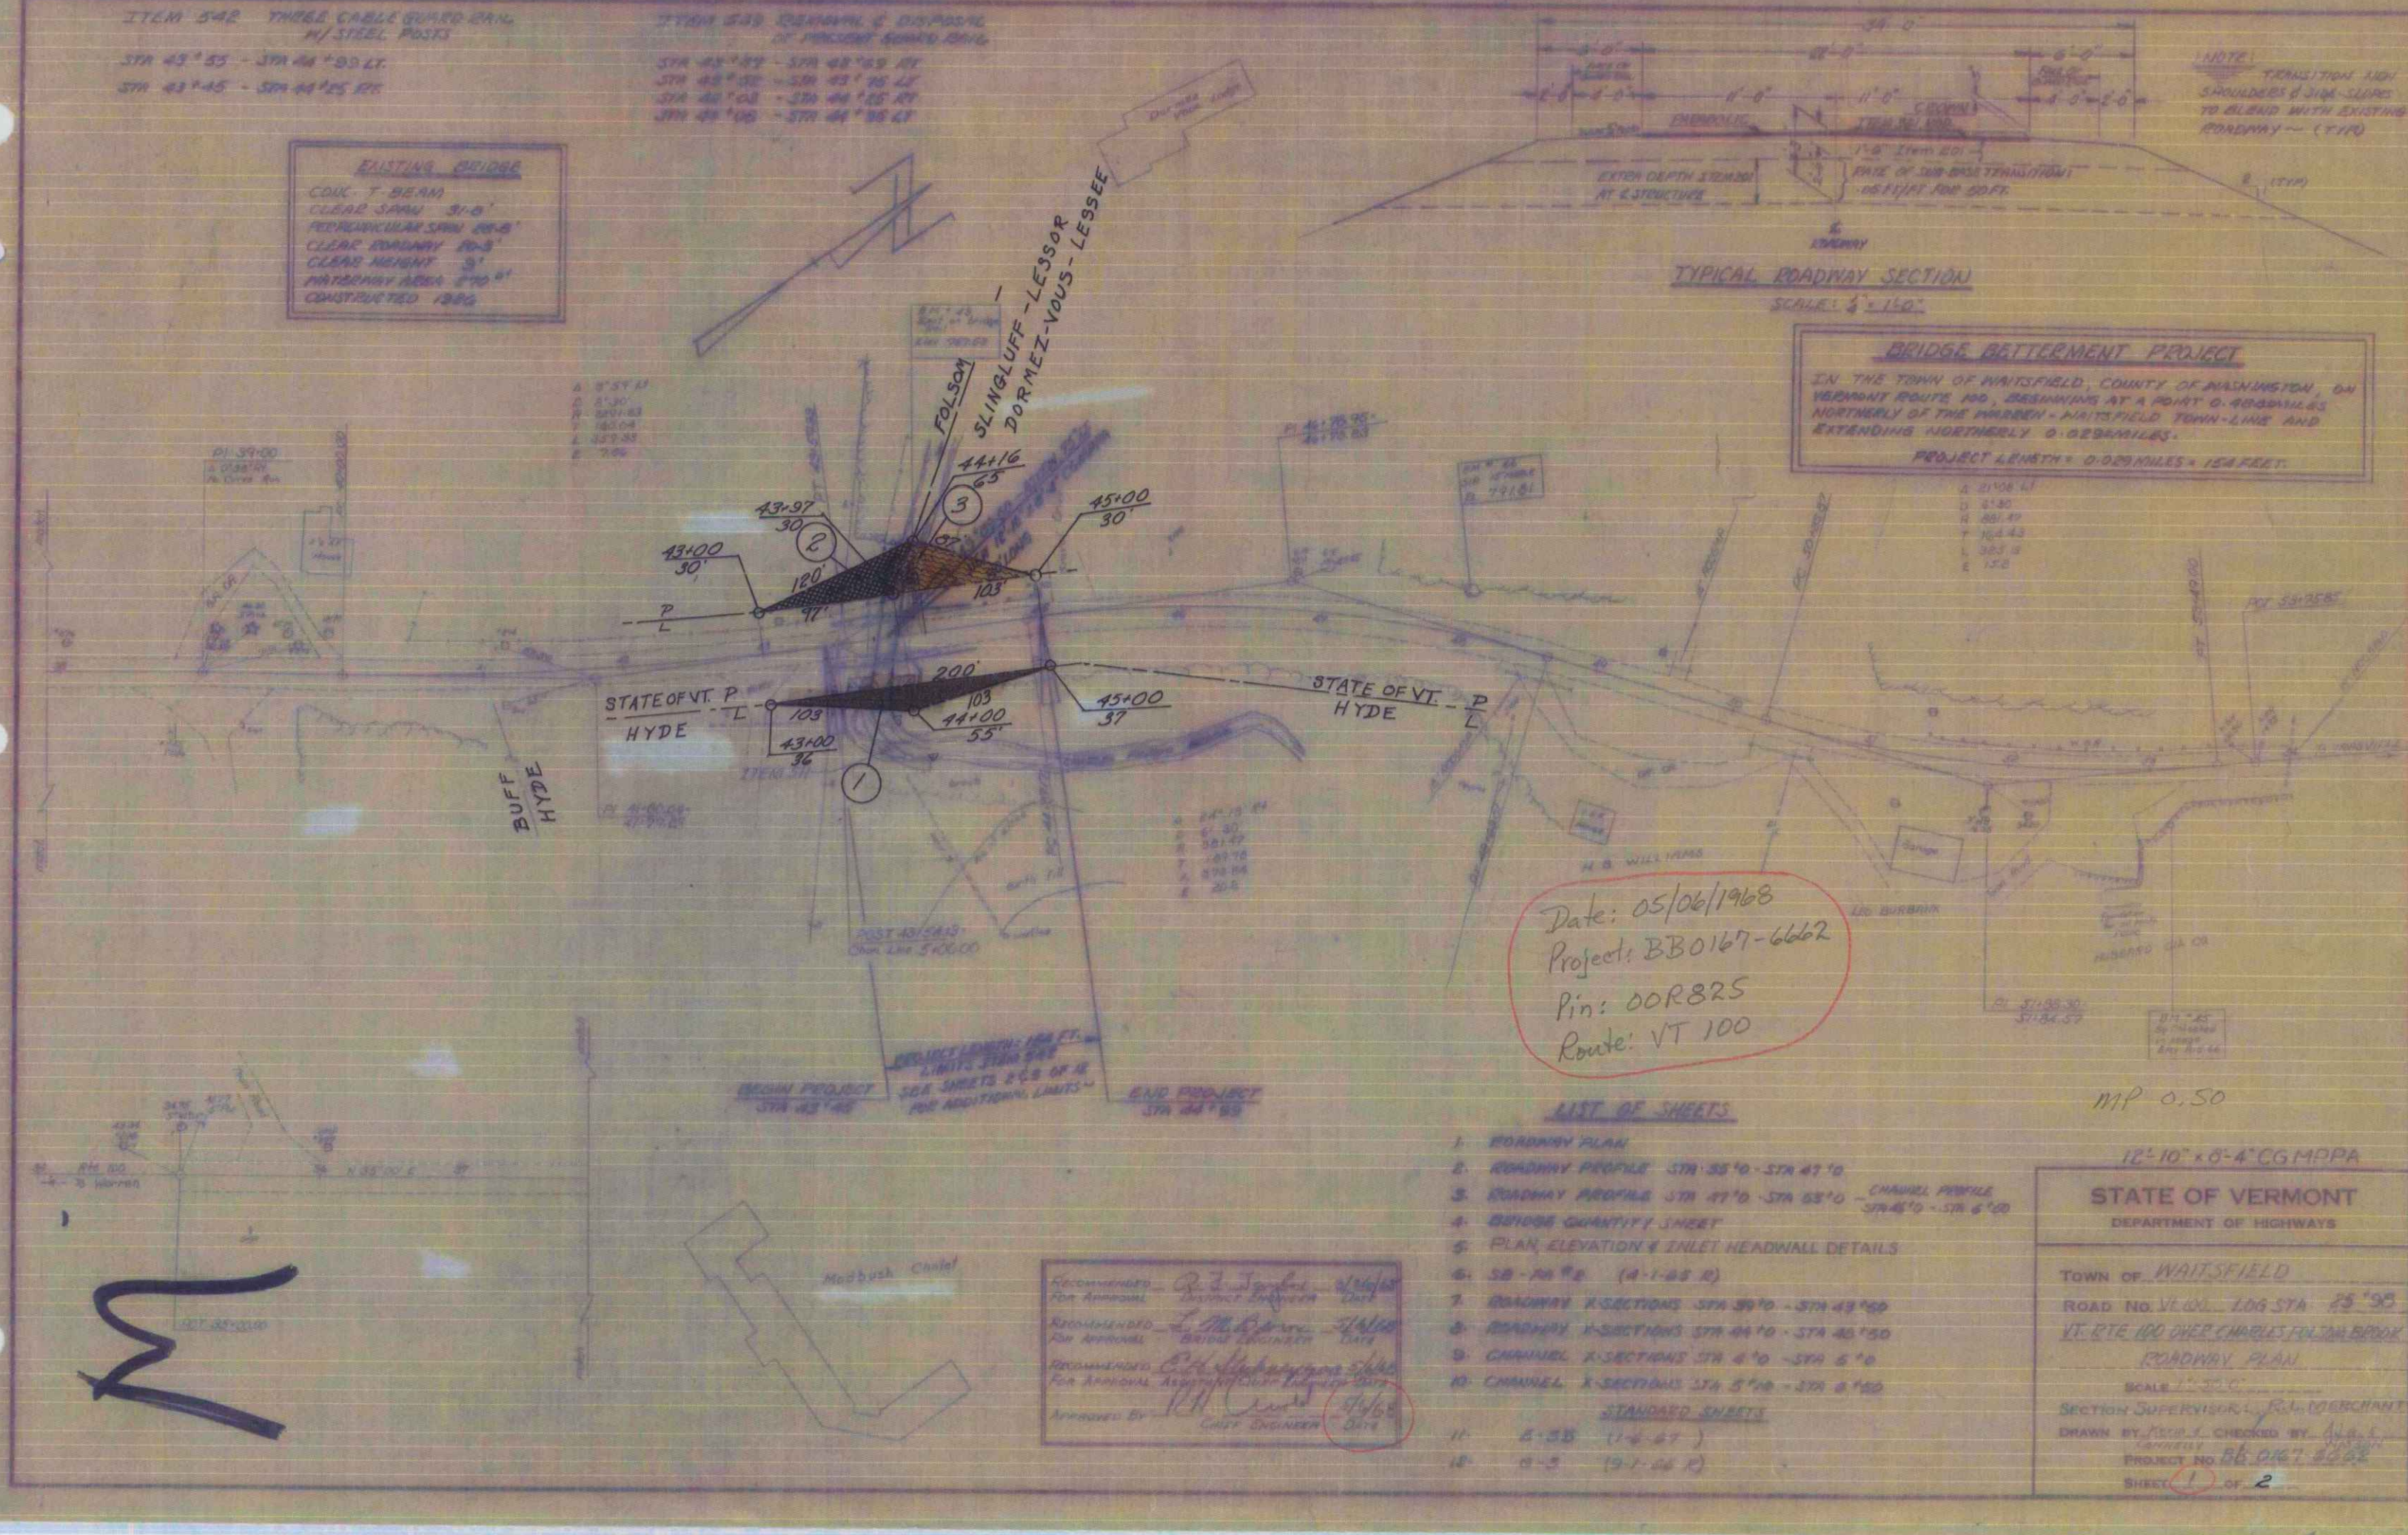

Date: 05/06/1968
Project: BB0167-6662
Pin: 00R825
Route: VT 100

- LIST OF SHEETS**
1. ROADWAY PLAN
 2. ROADWAY PROFILE STA 38+0 - STA 47+0
 4. BRIDGE QUANTITY SHEET
 5. PLAN ELEVATION & INLET HEADWALL DETAILS
 6. SB - PA 1/2 (A-1-65 R)
 7. ROADWAY X-SECTIONS STA 39+0 - STA 43+00
 8. ROADWAY X-SECTIONS STA 44+0 - STA 45+00
 9. CHANNEL X-SECTIONS STA 4+0 - STA 5+0
 10. CHANNEL X-SECTIONS STA 5+0 - STA 6+00
- STANDARD SHEETS**
11. G-35 (1-4-67)
 12. G-3 (1-1-66 R)

Recommended For Approval: *[Signature]* 5/6/68
Recommended For Approval: *[Signature]* 5/6/68
Recommended For Approval: *[Signature]* 5/6/68
Approved By: *[Signature]* 5/6/68
Chief Engineer

12" 10" x 6" 4" CG MPPA
STATE OF VERMONT
DEPARTMENT OF HIGHWAYS
TOWN OF WAITSFIELD
ROAD NO. 100 LOG STA 25+95
ROADWAY PLAN
SCALE 1" = 10'-0"
SECTION SUPERVISOR: R. J. MORGAN
DRAWN BY: R. J. MORGAN
CHECKED BY: *[Signature]*
PROJECT NO. BB 0167-6662
SHEET 1 OF 2