PARCEL	INSTRUMENT	DATE	GRANTOR	GRANTEE	RECORDED BOOK	RECORDED PAGE	RECORDED DATE	REMARKS
A, B	W.D. O.E	8-24-40	T. CLEVELAND & ELIZA DELORME	LEICESTER ST OF VT	24	160-62	8-28-40	
A'	W.D. O.E	8-5-40	BURTON FISKE	ST OF VT	24	155-57	8-22-40	

F.E.D. ROAD DIST. NO.	STATE	F.E.D. AID PROJ. NO.	FISCAL YEAR	SHEET NO.	TOTAL SHEETS
9	VT.	IM-91(11)	1941	11	75

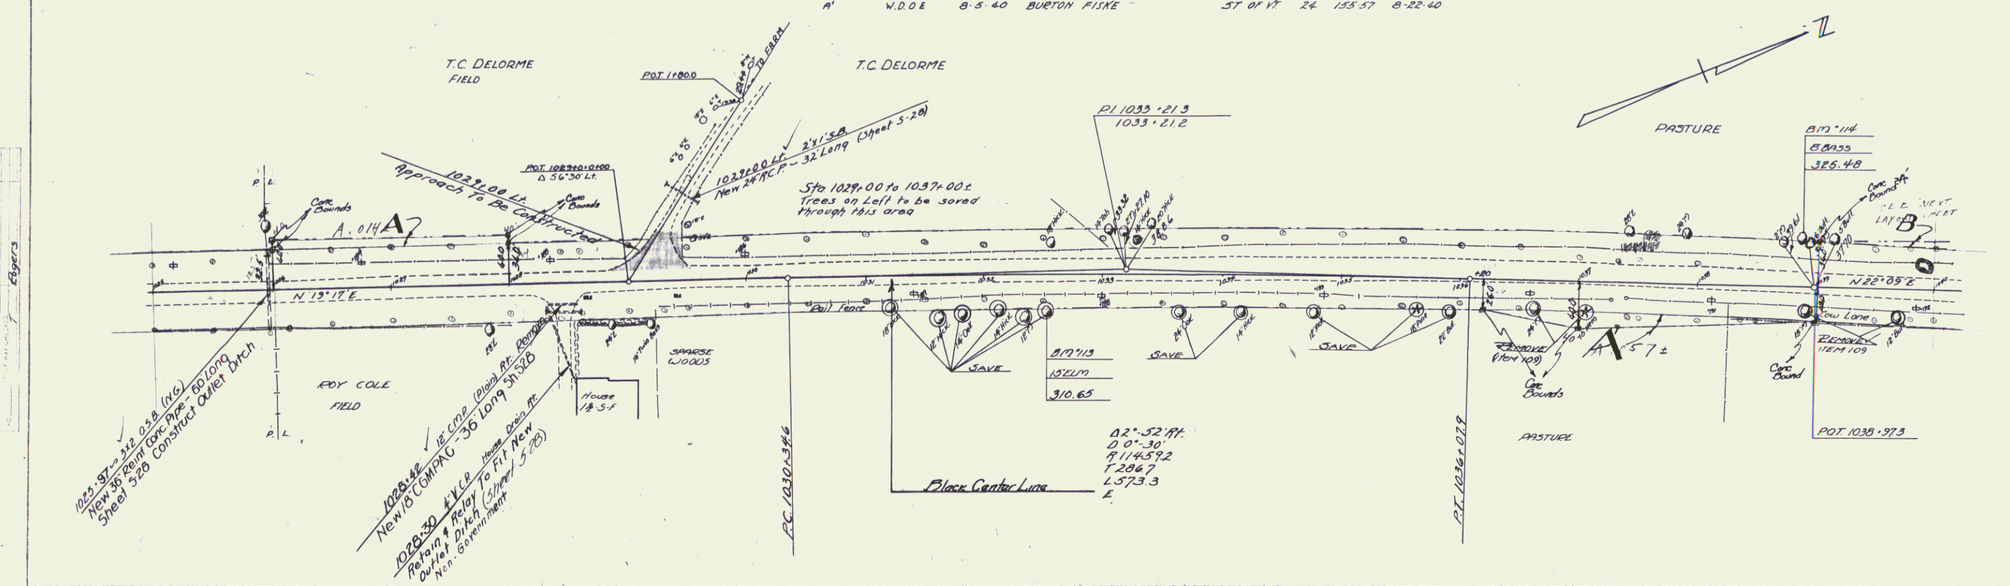

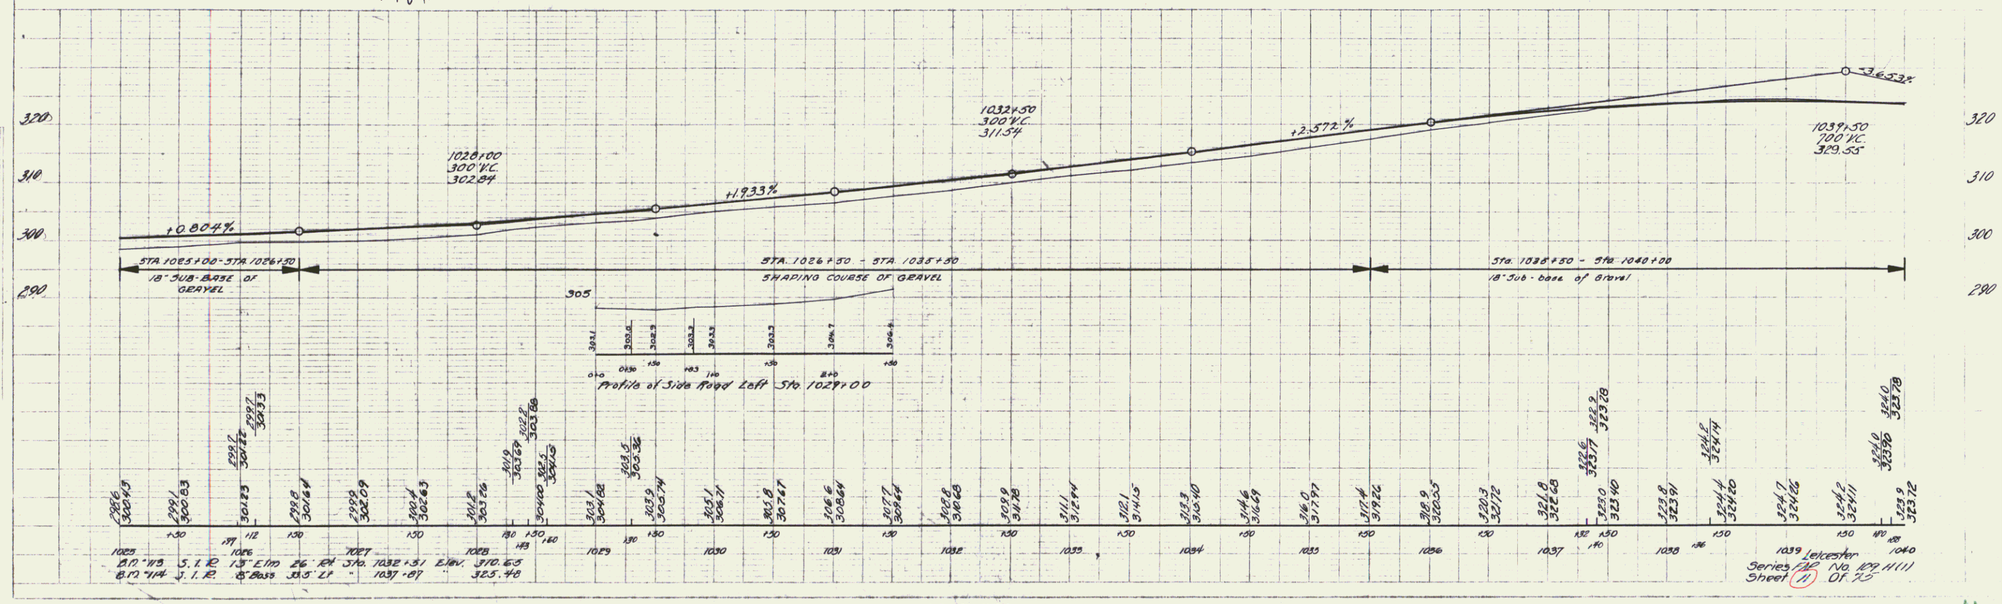

Series FAP No. 109 (11)
Sheet (11) Of 75

11