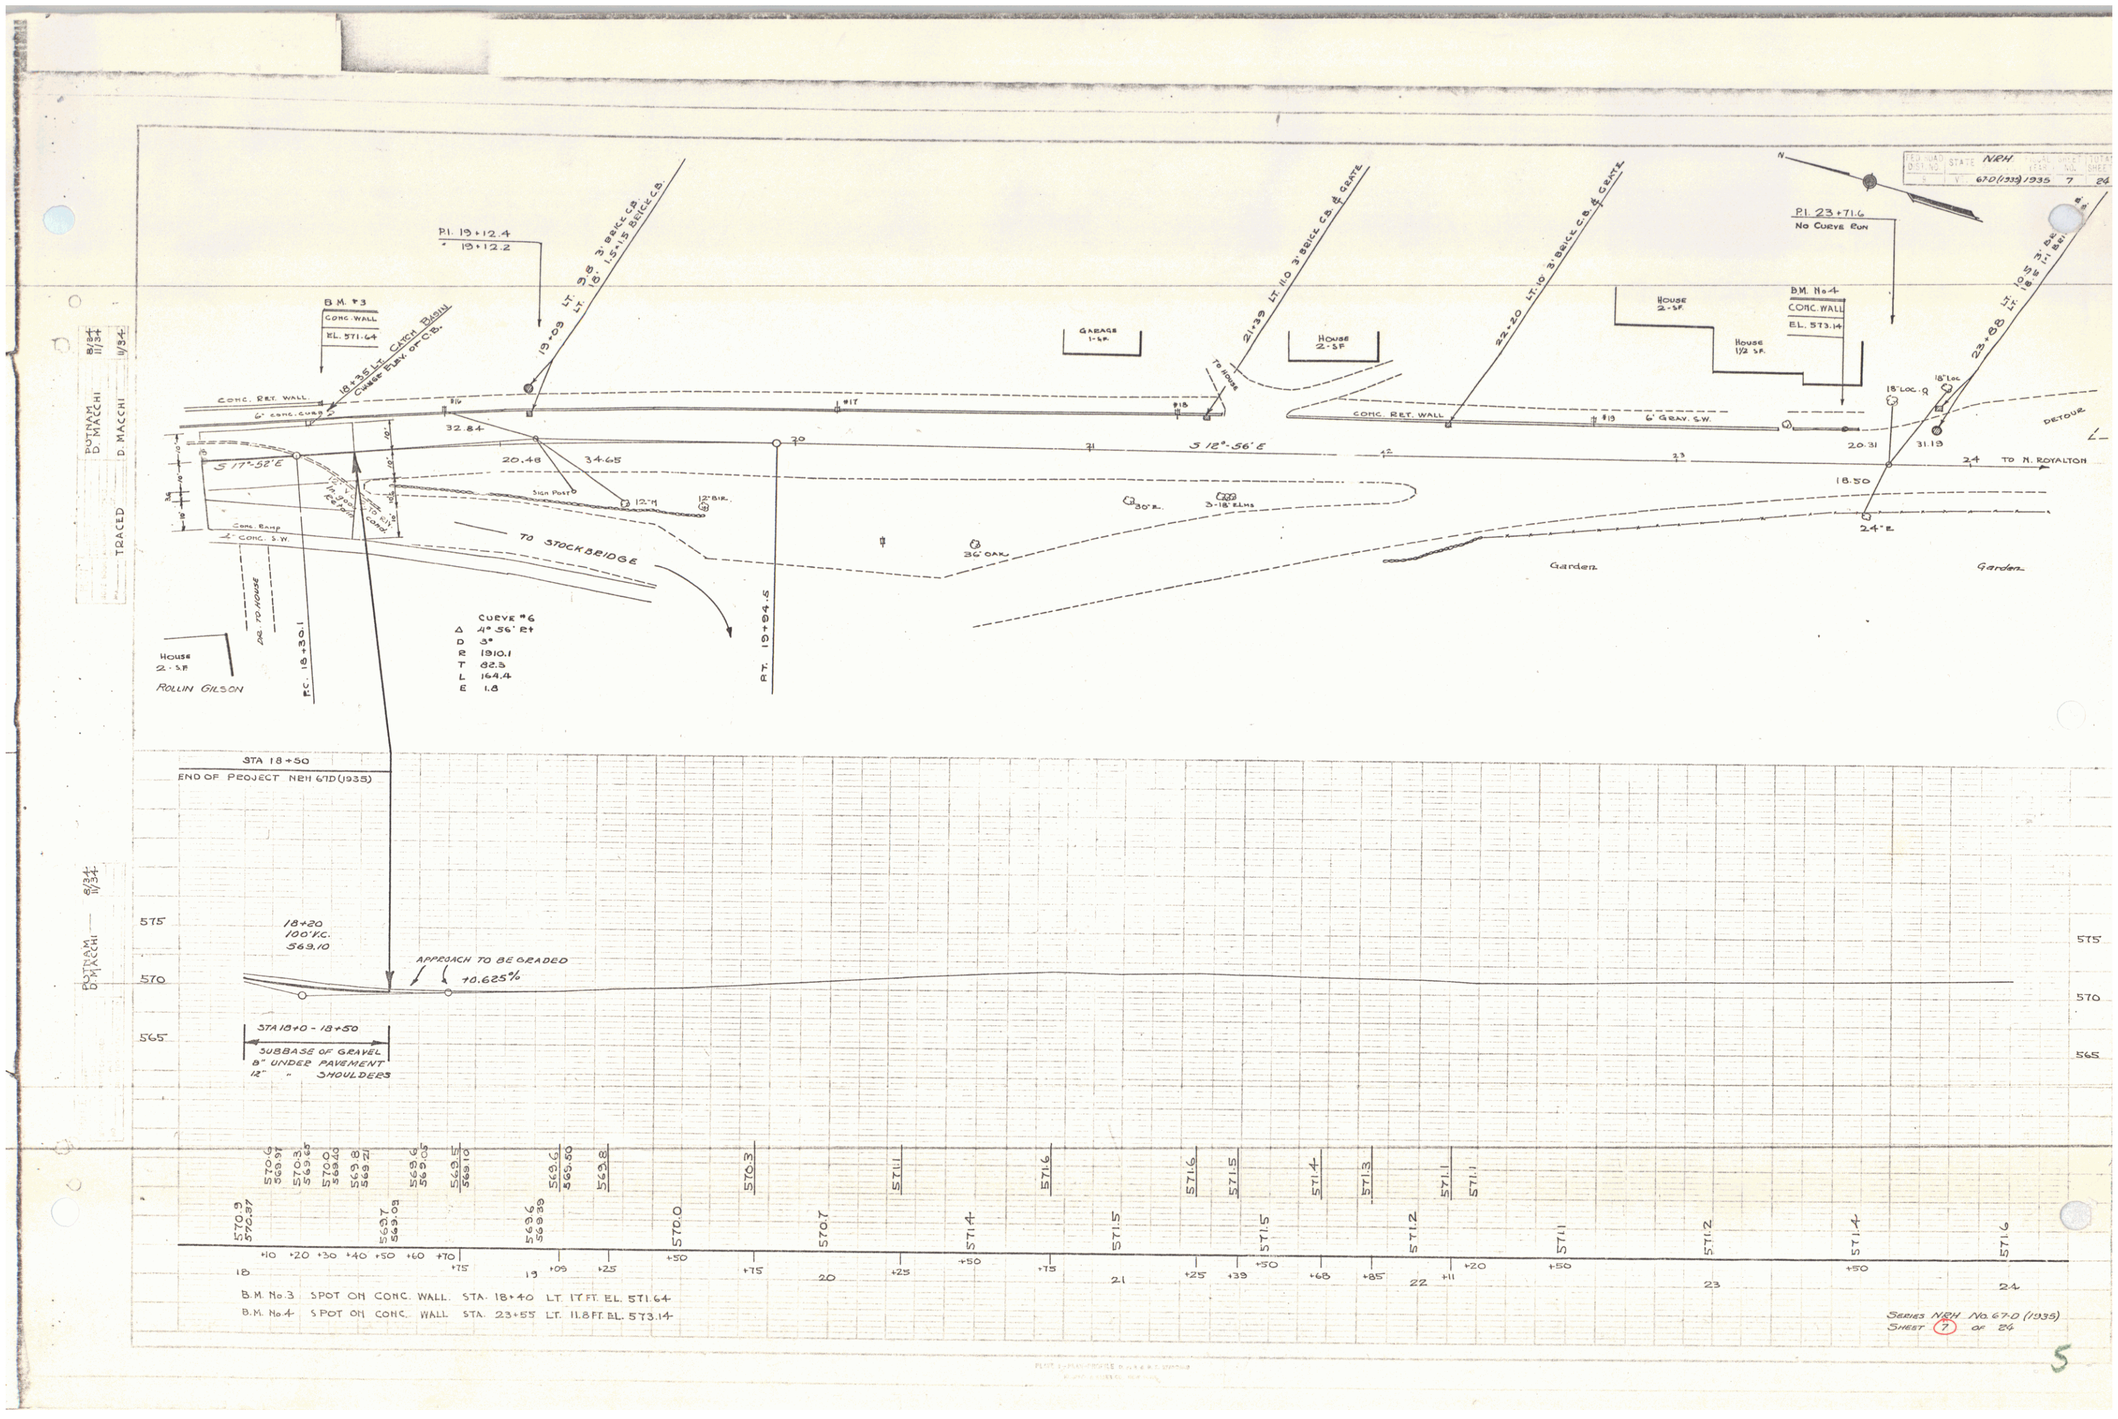FED. AID PROJ. NO.	STATE	FISCAL YEAR	TOTAL SHEETS	SHEET NO.
	NEW HAMPSHIRE	1935	7	24