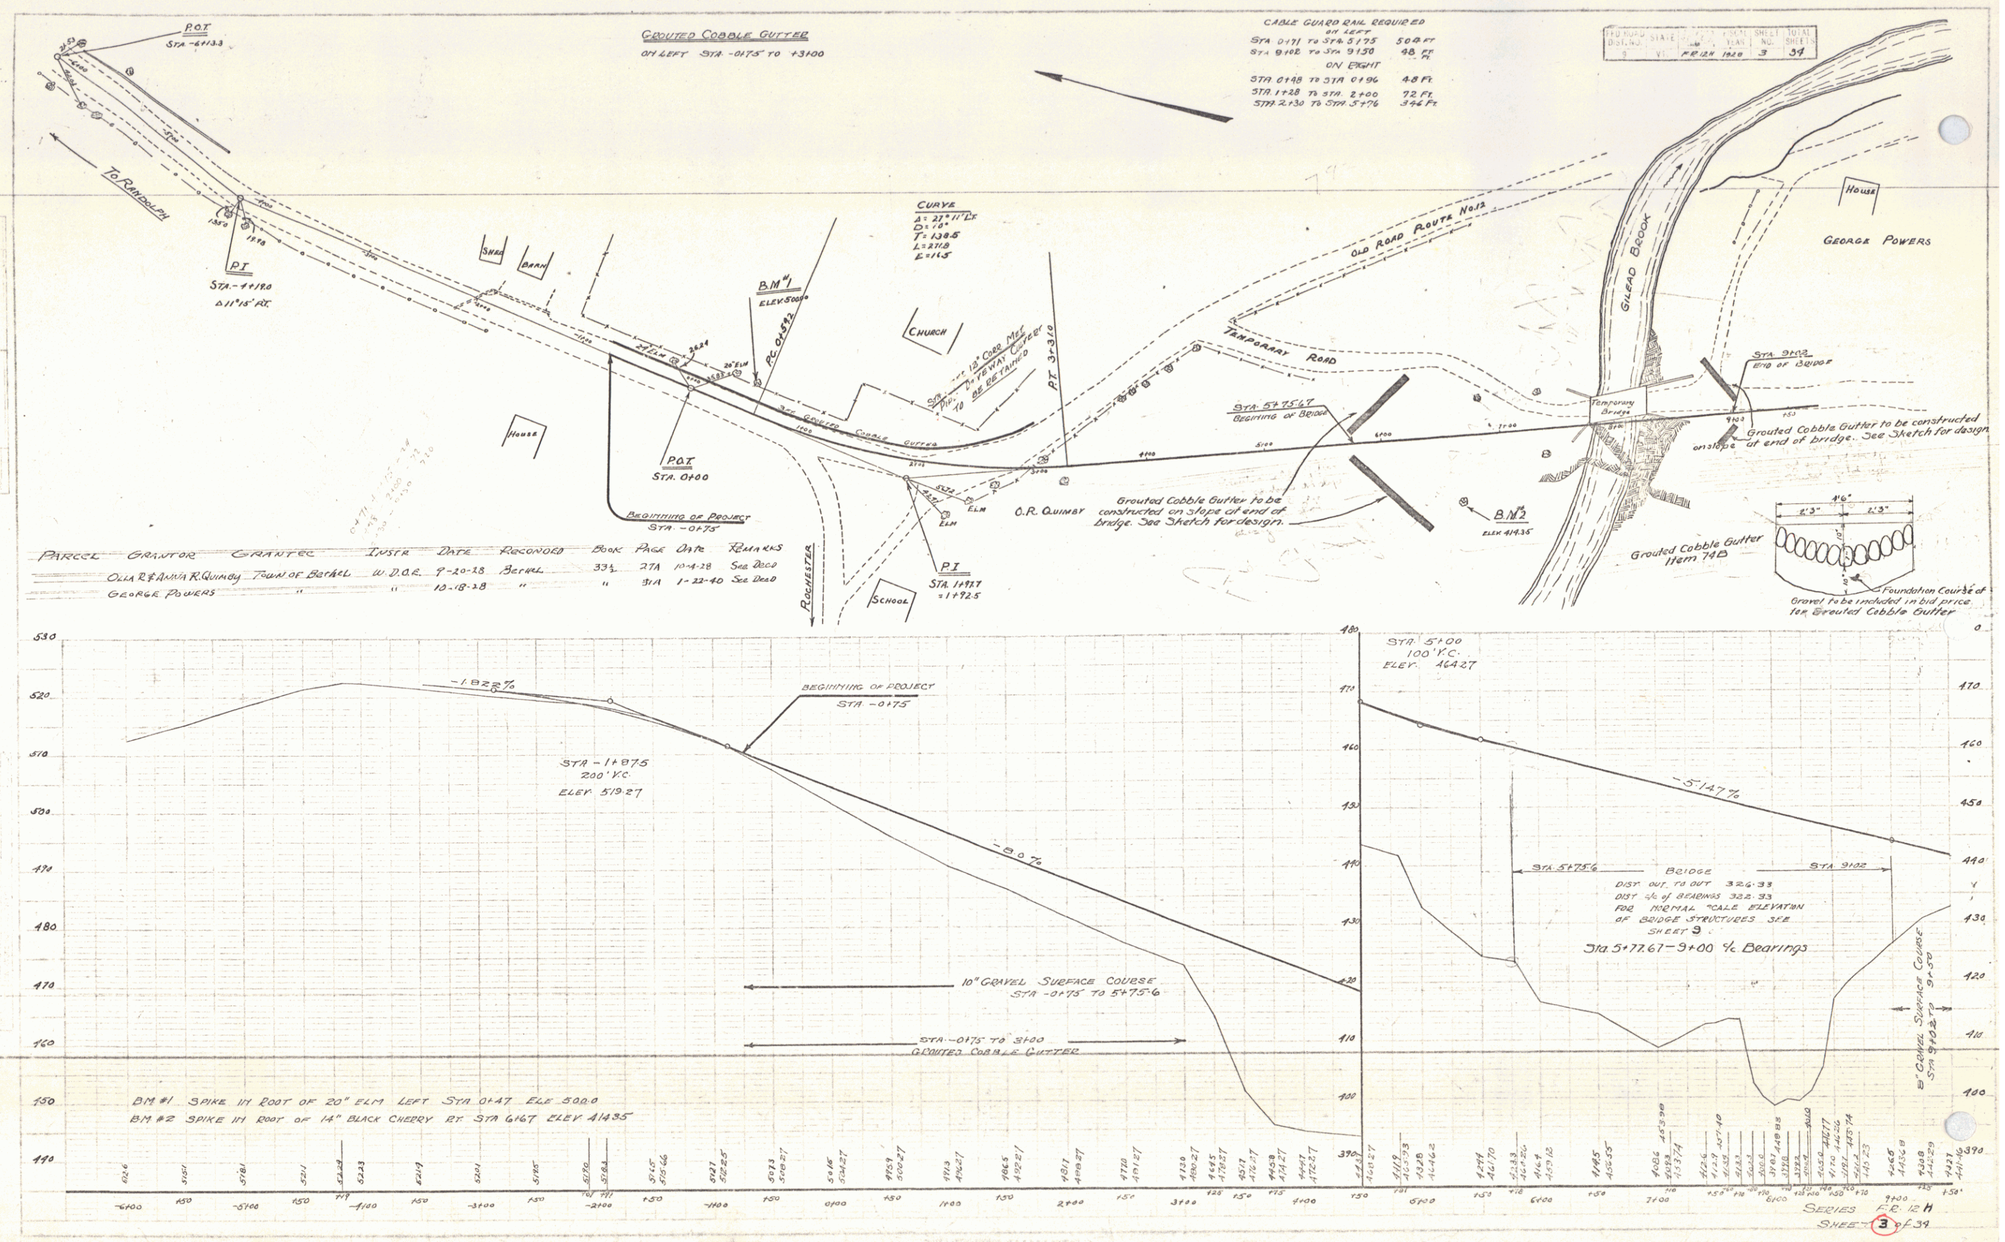

PARCEL	GRANTOR	GRANTEE	INSTR	DATE	RECORDED	BOOK	PAGE	DATE	REMARKS
	OLLA R. & ANNA R. QUIMBY	TOWN OF BETHEL	W.D.O.R.	9-20-28	BETHEL	33½	27A	10-4-28	See DEED
	GEORGE POWERS	"	"	10-18-28	"	"	31A	1-22-40	See DEED

SERIES F.R. 12 H
SHEET 3 of 39

2