RIGHT-OF-WAY DIVISION
TOWN FILE
PERPETUAL
Town of Berlin
PCT 108 #677
(To Be Returned To R.O.W. Division)

POOR ORIGINAL COPY

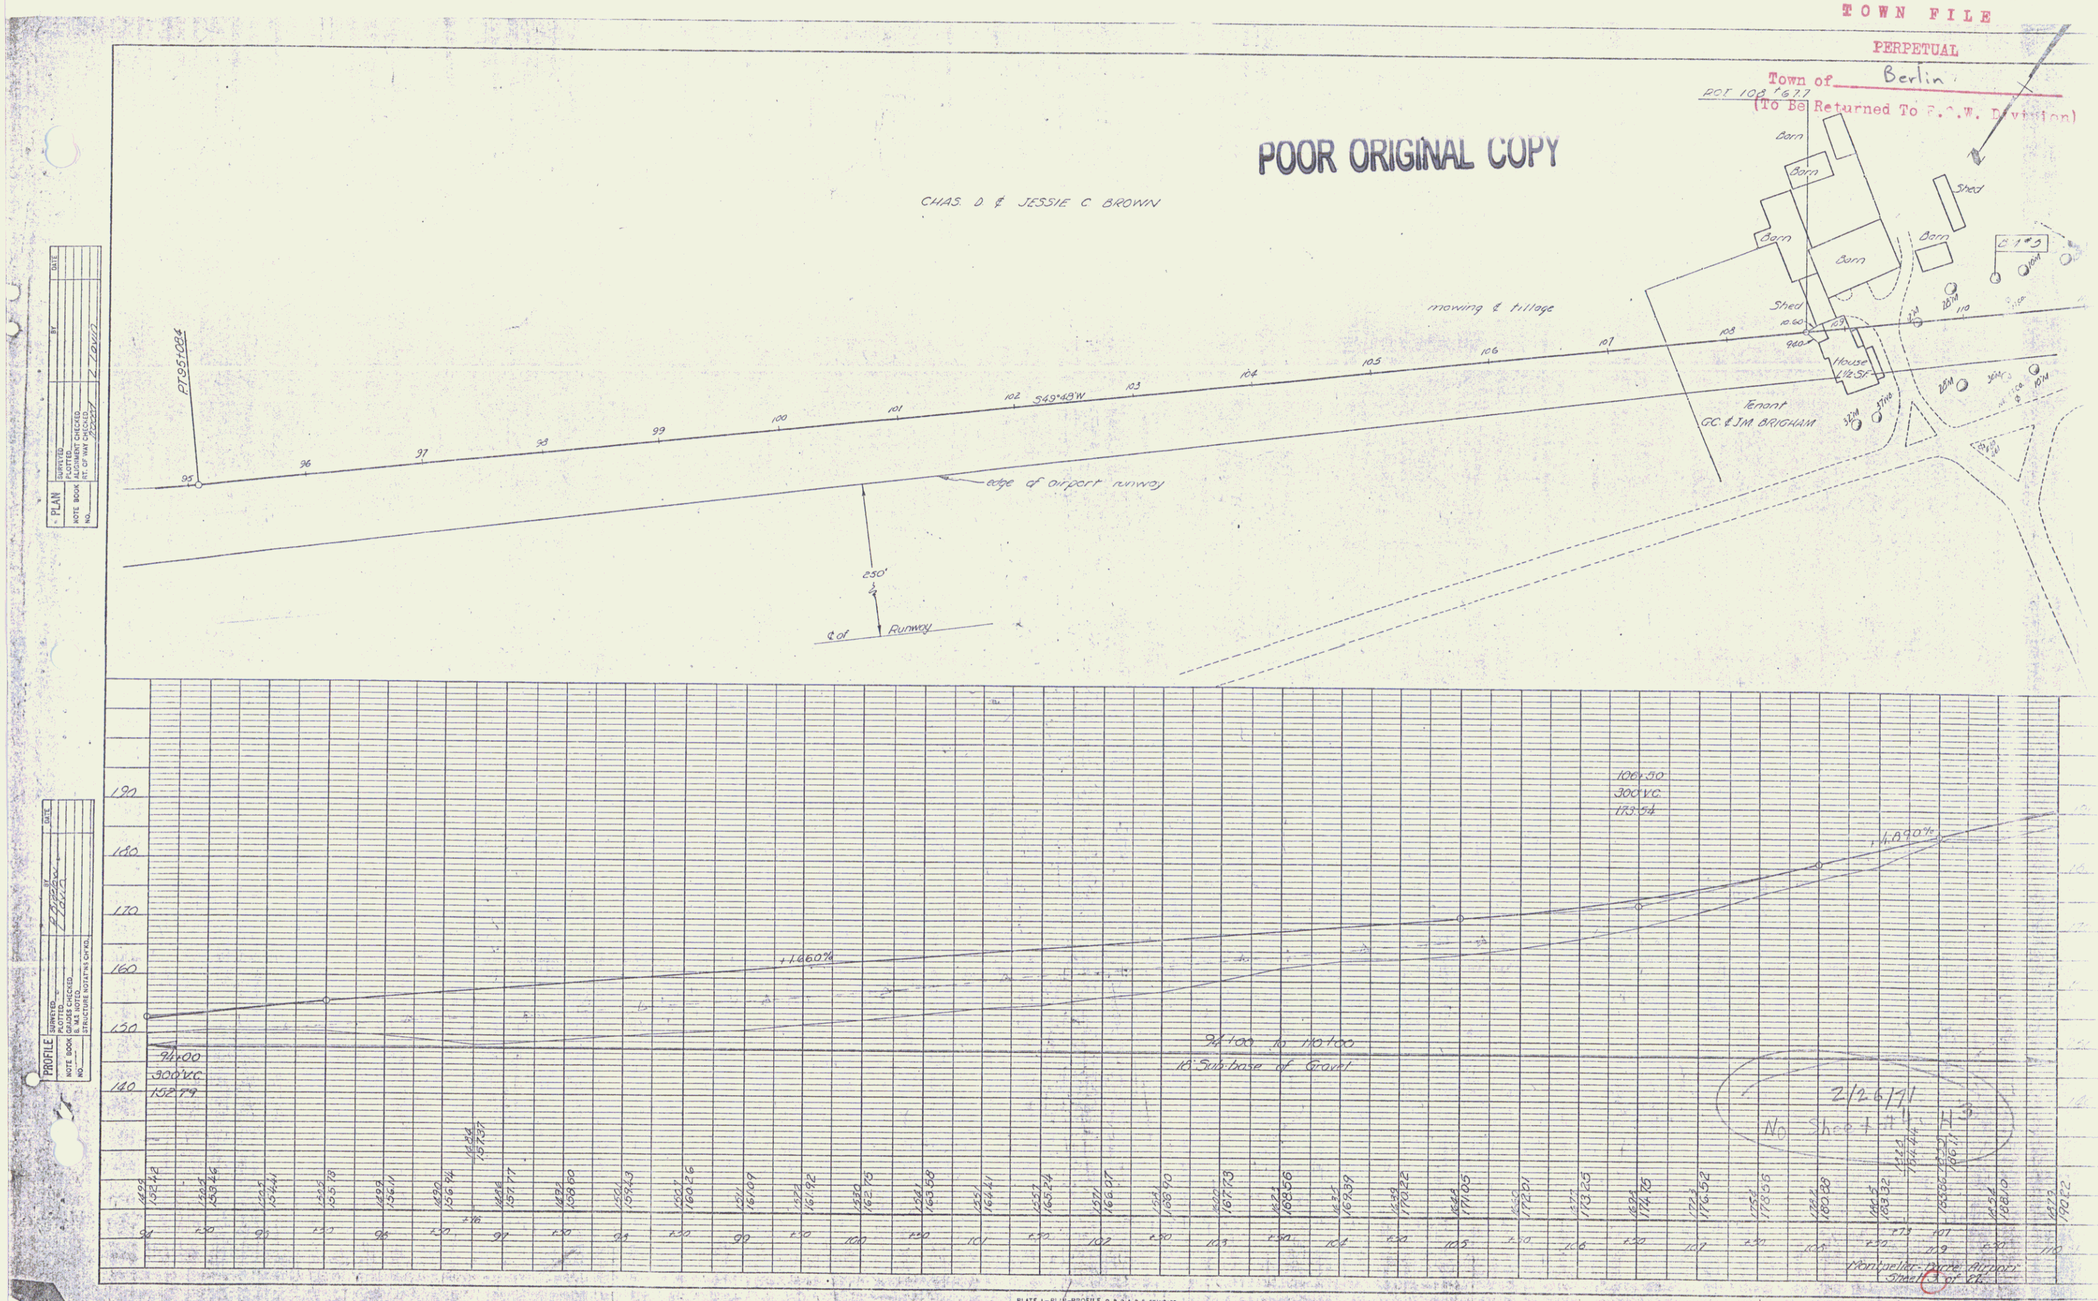

PLAN
SURVEYED
PLOTTED
ALIGNMENT CHECKED
R.O.W. CHECKED
NOTE BOOK
NO.
BY
DATE

PROFILE
SURVEYED
PLOTTED
GRADES CHECKED
R.O.W. CHECKED
NOTE BOOK
NO.
STRUCTURE NOTATIONS CHECKED
BY
DATE

PLATE 1—PLAN-PROFILE O.P.R.&R.E. STANDARD

3