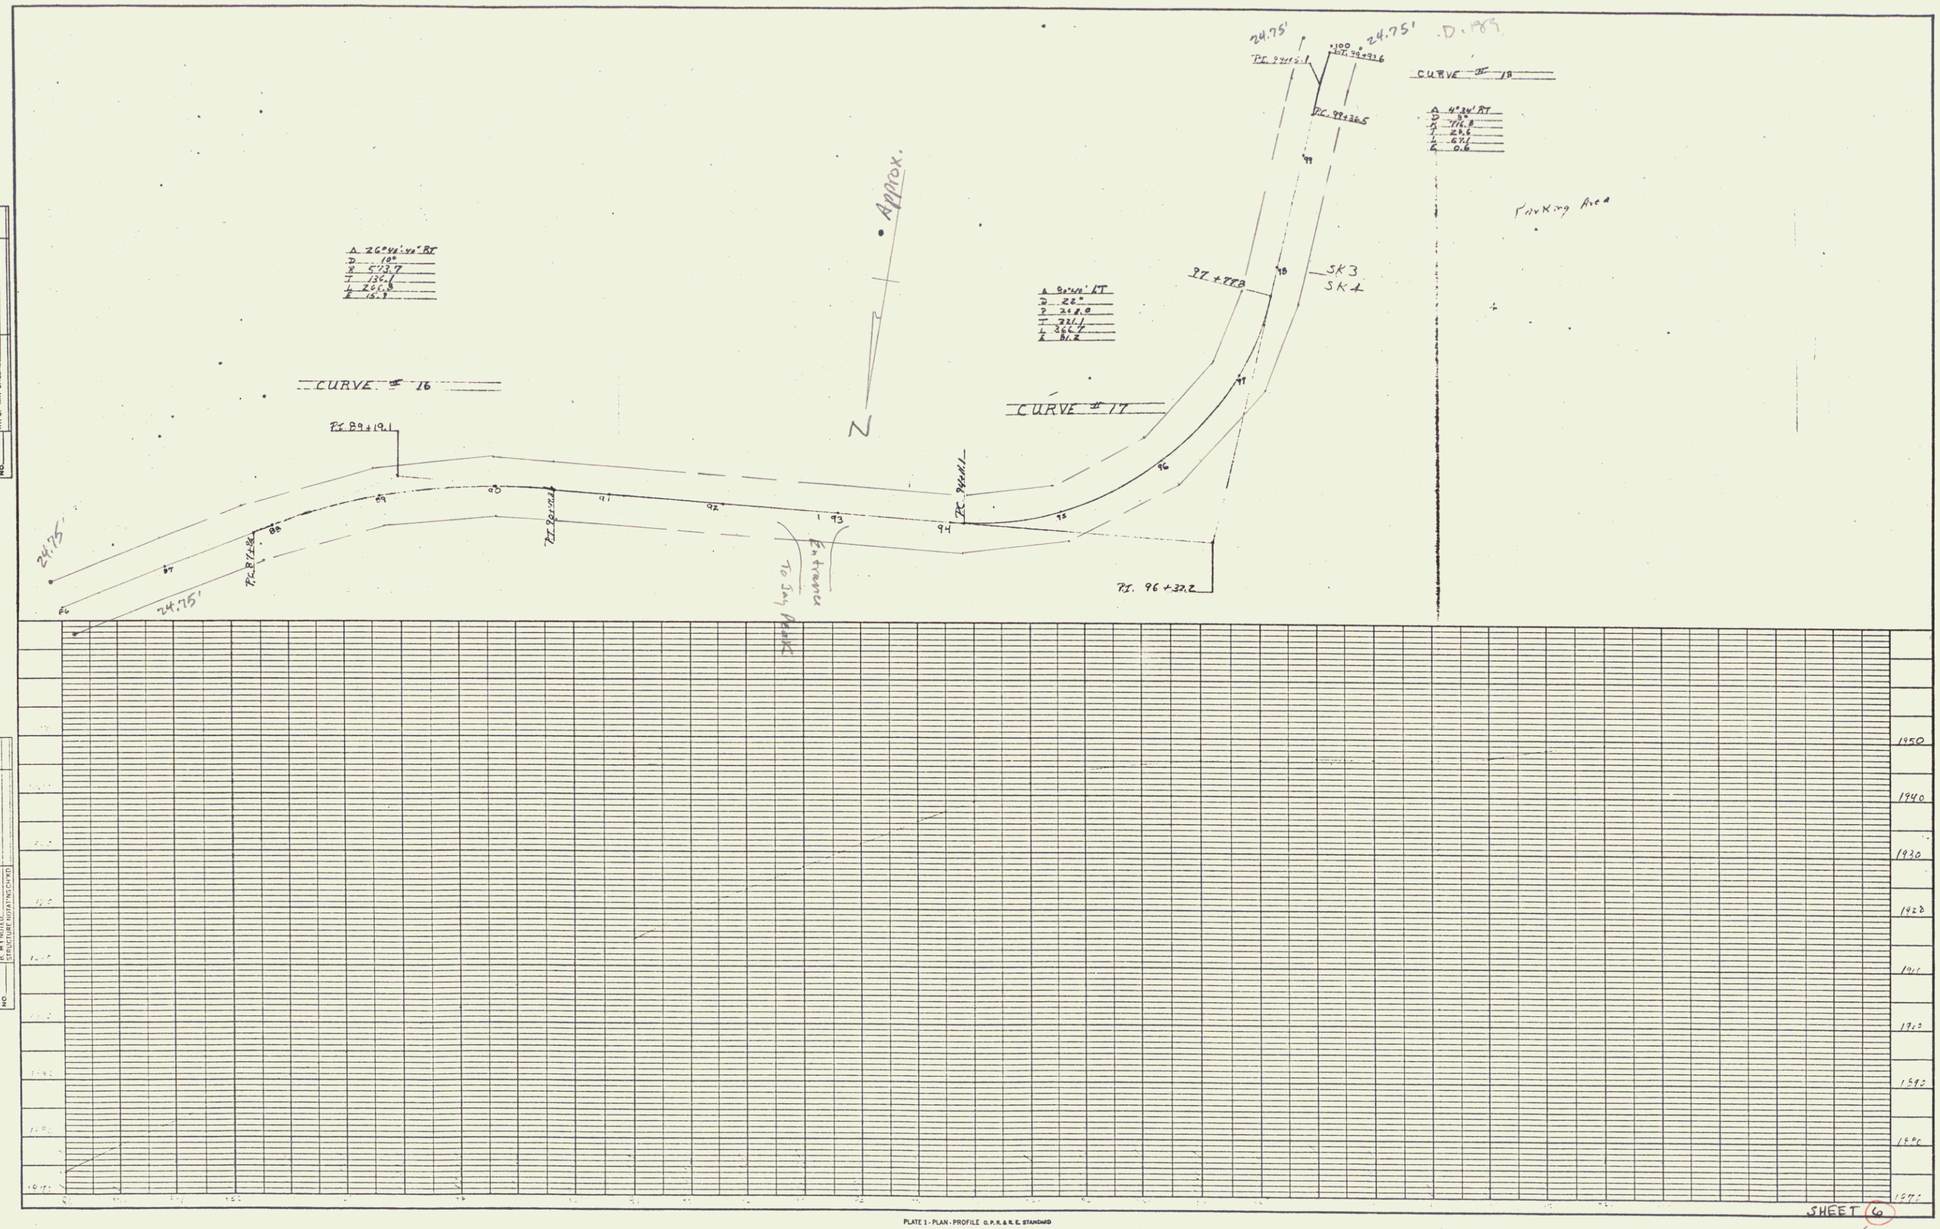

PLAN
SURVEYED
DRAWN
NOTE BOOK ALIGNMENT CHECKED
NO. ALL BPR CHECKED
BY
DATE

PROFILE
SURVEYED
DRAWN
NOTE BOOK GRADES CHECKED
NO. ALL BPR CHECKED
STRUCTURE HEIGHTS CHECKED
BY
DATE

1950
1940
1930
1920
1910
1900
1890
1880
1870

SHEET 6

PLATE 1 - PLAN - PROFILE O.P.R. & R.E. STANDARD
REUFFEL & ESSER CO., NEW YORK.
E & E CO. NO. 345-1 MADE IN U.S.A.

6