NOTES:

1. THESE PLANS SHOW A CONCEPTUAL EROSION CONTROL PLAN, THE CONTRACTOR MUST SUBMIT A TEMPORARY EROSION CONTROL PLAN FOR APPROVAL.
2. TEMPORARY EROSION CONTROL MEASURES ARE CONCEPTUALLY SHOWN. THE CONTRACTOR MAY RELOCATE TEMPORARY MEASURES TO IMPROVE EROSION CONTROL WITH APPROVAL OF THE RESIDENT ENGINEER AND ON SITE COORDINATOR. SILT FENCE SHALL NOT BE INSTALLED ACROSS CONTOURS.
3. THE CONTRACTOR SHALL USE OTHER TEMPORARY EROSION CONTROL MEASURES AS NECESSITATED BY THE SEQUENCE OF CONSTRUCTION OR AS DIRECTED BY THE RESIDENT ENGINEER AND ON SITE COORDINATOR.
4. REFER TO TEMPORARY EROSION CONTROL DETAIL SHEETS FOR ADDITIONAL DETAILS.

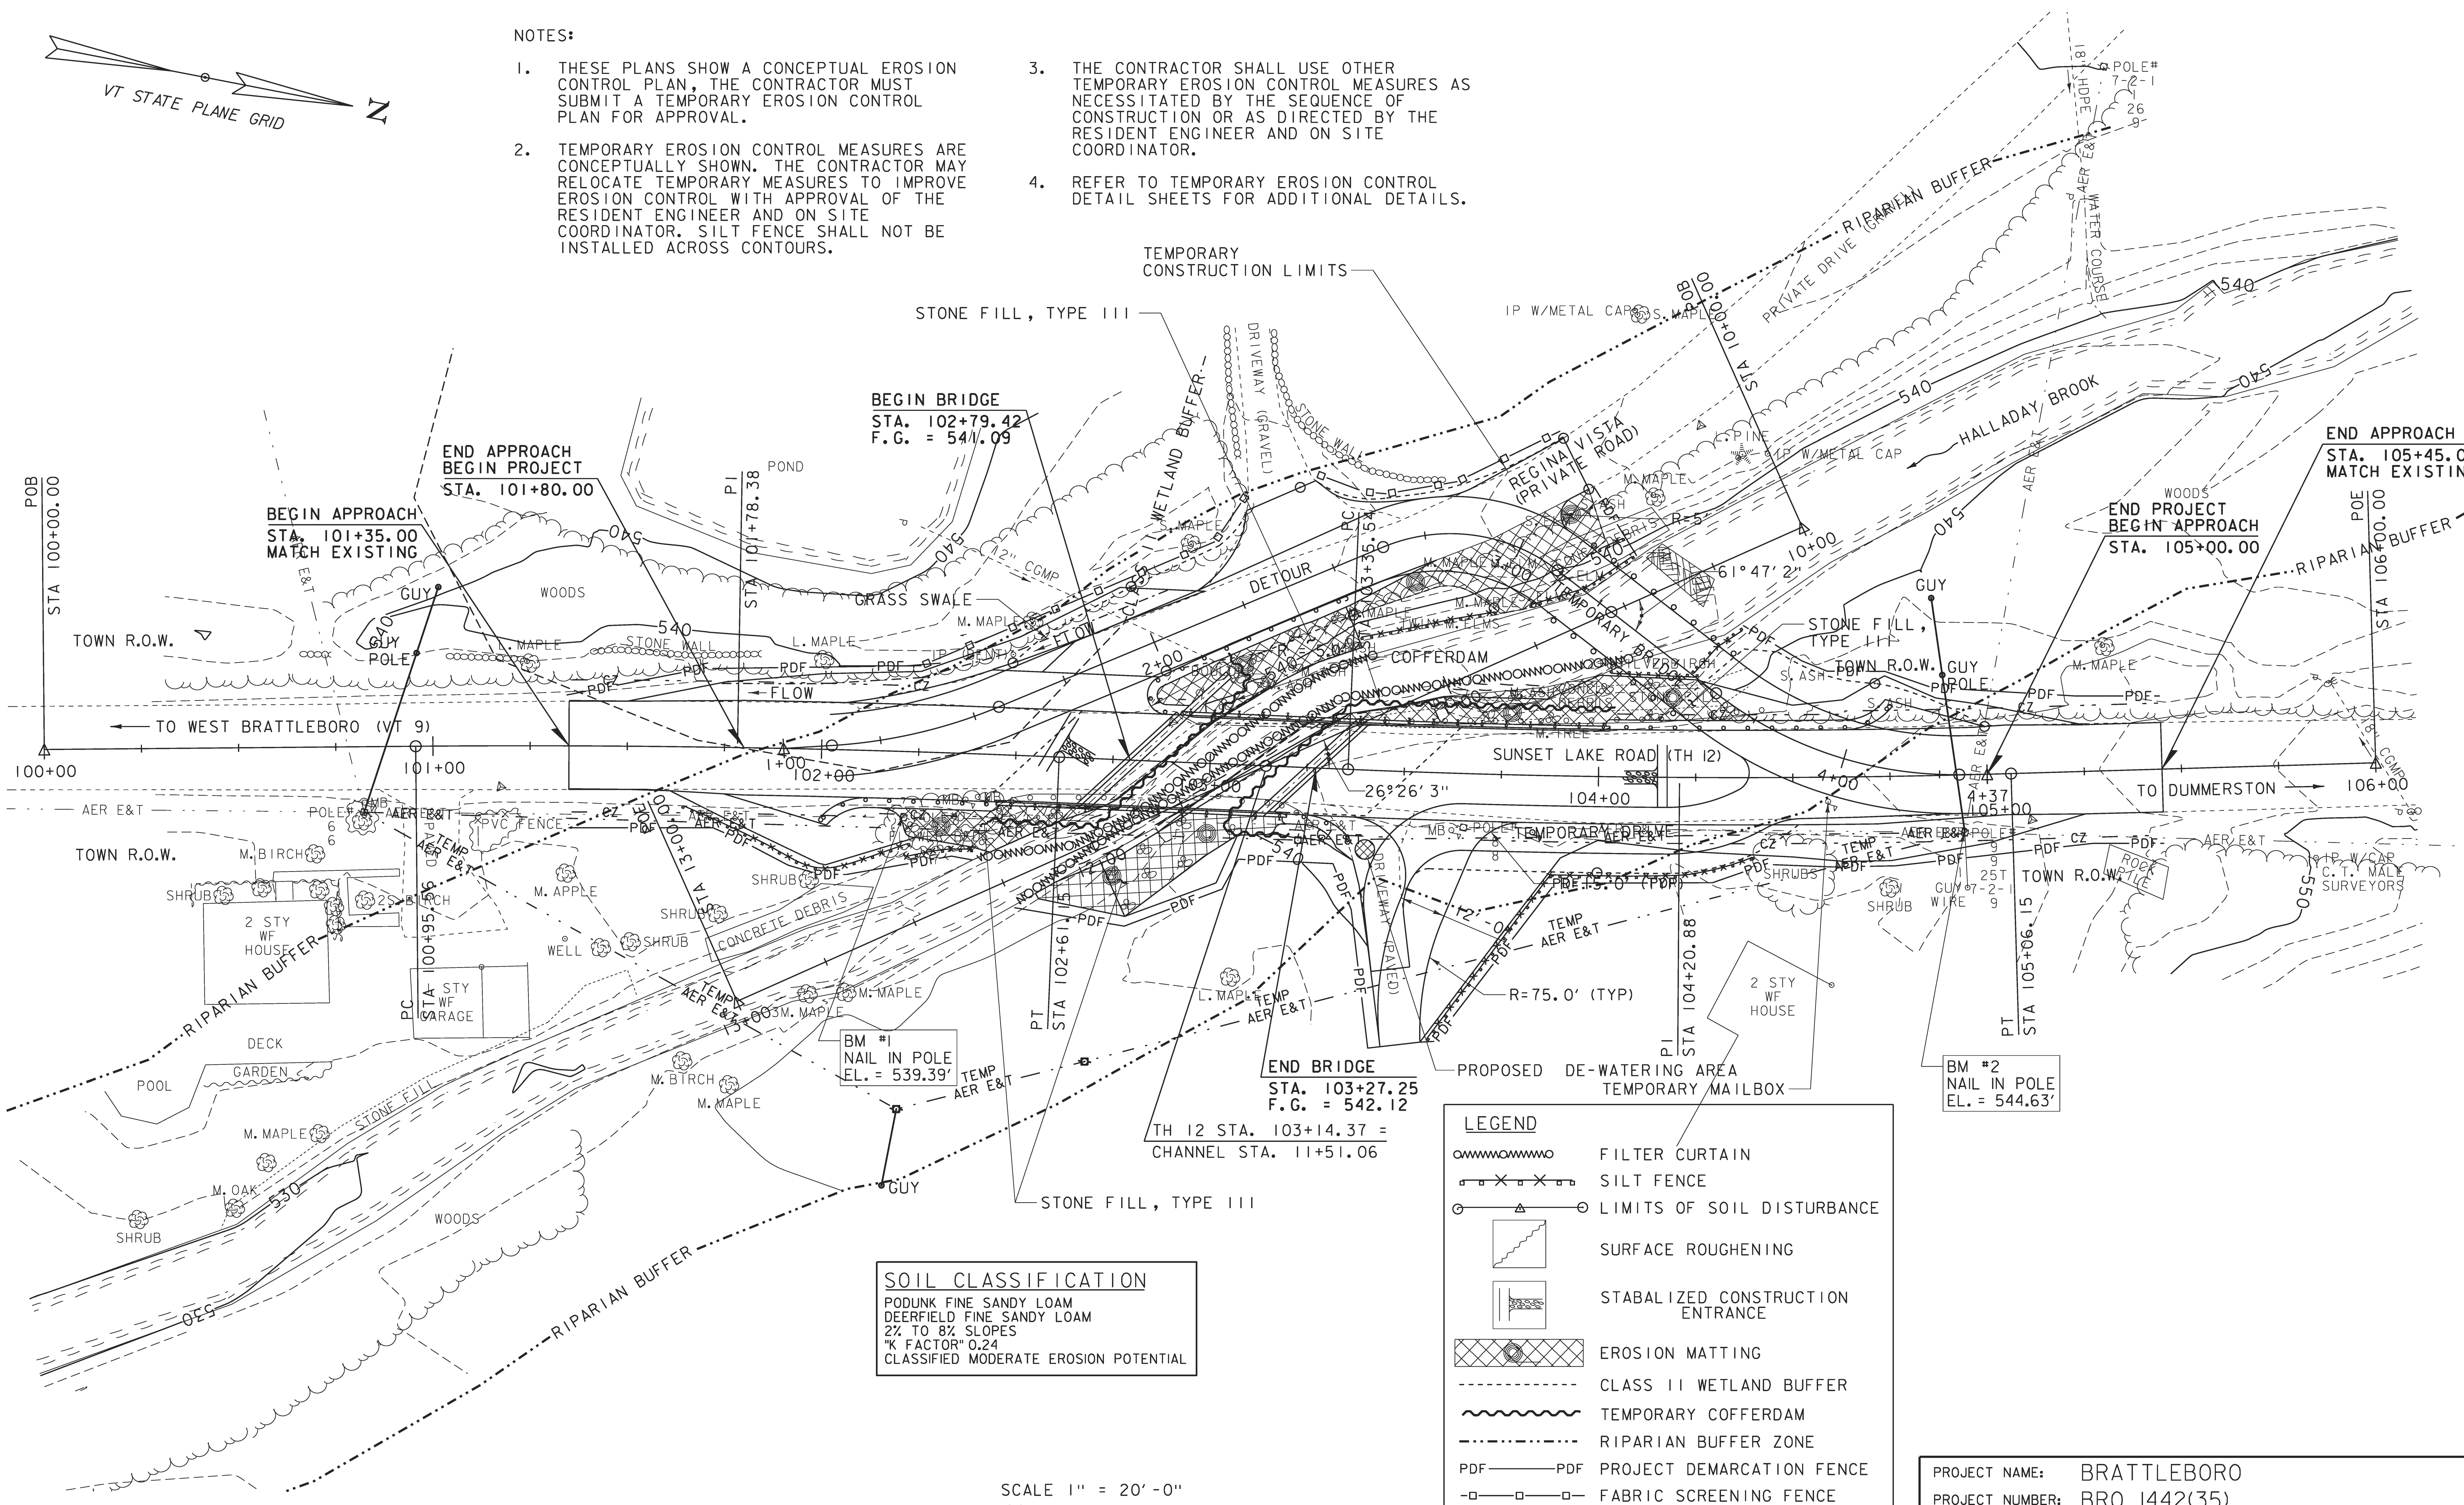


**SOIL CLASSIFICATION**

PODUNK FINE SANDY LOAM
DEERFIELD FINE SANDY LOAM
2% TO 8% SLOPES
"K FACTOR" 0.24
CLASSIFIED MODERATE EROSION POTENTIAL

**LEGEND**

- FILTER CURTAIN
- SILT FENCE
- LIMITS OF SOIL DISTURBANCE
- SURFACE ROUGHENING
- STABALIZED CONSTRUCTION ENTRANCE
- EROSION MATTING
- CLASS II WETLAND BUFFER
- TEMPORARY COFFERDAM
- RIPARIAN BUFFER ZONE
- PDF——PDF PROJECT DEMARCATION FENCE
- FABRIC SCREENING FENCE (SEE TCP 3 OF 3)

SCALE 1" = 20'-0"
20 0 20

| | |
|---|---|
| VERTICAL | NAVD 88 |
| HORIZONTAL | NAD 83 (07) |

PROJECT NAME: BRATTLEBORO
PROJECT NUMBER: BRO 1442(35)

| | |
|---|---|
| FILE NAME: r10j062_ero.dgn | PLOT DATE: 26-FEB-2013 |
| PROJECT LEADER: M. CHANETTE | DRAWN BY: VHB |
| DESIGNED BY: VHB | CHECKED BY: VHB |
| EPSC CONSTRUCTION CONDITIONS | SHEET 10 OF 15 |