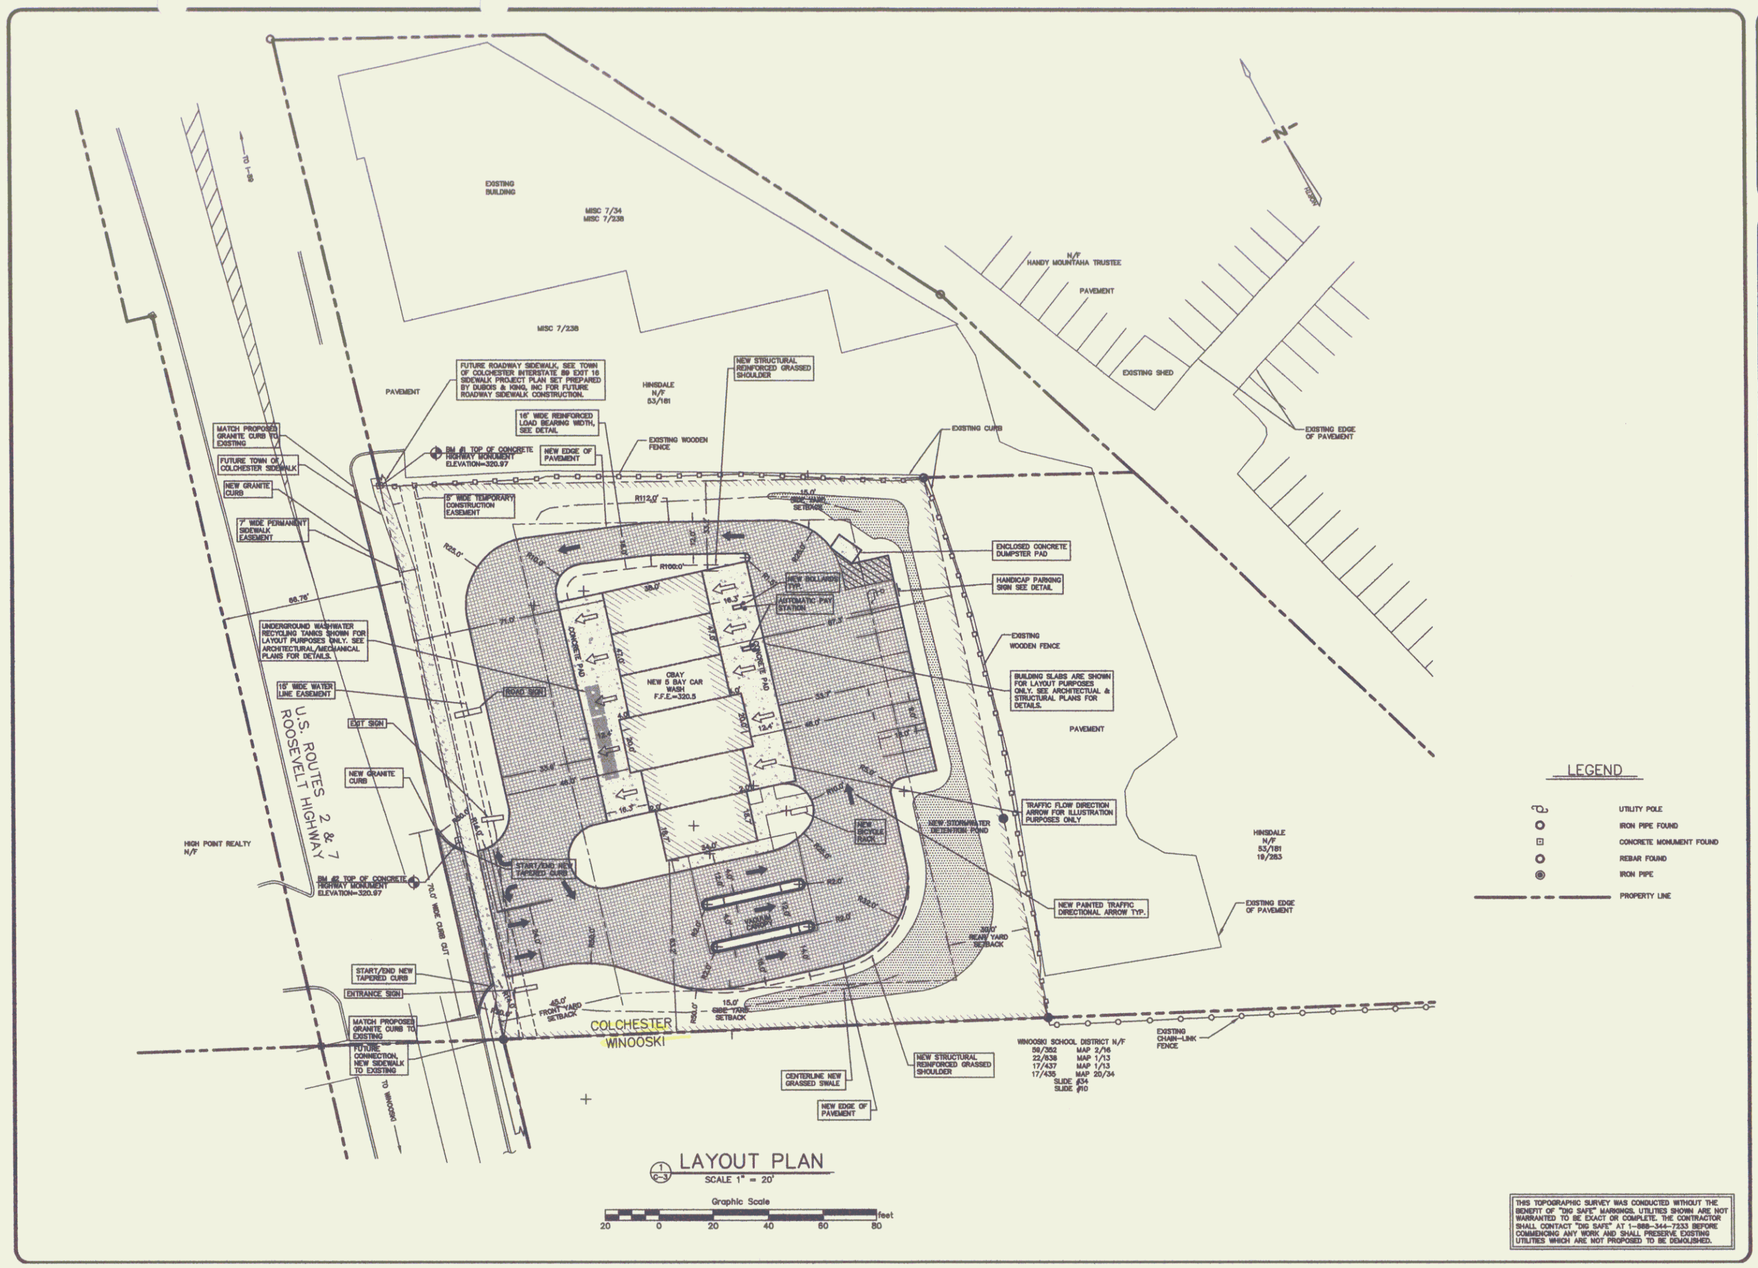

1 LAYOUT PLAN
SCALE 1" = 20'

THIS TOPOGRAPHIC SURVEY WAS CONDUCTED WITHOUT THE BENEFIT OF "DIG SAFE" MARKINGS. UTILITIES SHOWN ARE NOT WARRANTED TO BE EXACT OR COMPLETE. THE CONTRACTOR SHALL CONTACT "DIG SAFE" AT 1-888-344-7233 BEFORE COMMENCING ANY WORK AND SHALL PRESERVE EXISTING UTILITIES WHICH ARE NOT PROPOSED TO BE DEMOLISHED.

REVISION DATE & DESCRIPTION	BY
12/31/07 - AGT/TOWN REVISION	MEC
2/15/08 - TOWN REVISION	MEC
3/10/08 - MISC. REVISION	MEC

Champlain Consulting ENGINEERS
185 PRIM ROAD, P.O. BOX 453
COLCHESTER, VERMONT 05446
(802) 863-8060 · 864-1878 FAX
COPYRIGHT © 2007 CHAMPLAIN CONSULTING ENGINEERS ALL RIGHTS RESERVED

STATE OF VERMONT · MARK E. COURCELLE · NO. 8745 · CIVIL · LICENSED · PROFESSIONAL ENGINEER

CBAY CARWASH
2 & 4 ROOSEVELT HIGHWAY
U.S. ROUTES 2 & 7
LAYOUT PLAN
COLCHESTER VERMONT

DRAWN	CCE
CHECKED	MEC
SCALE	1"=20'
DATE	11/06/07
JOB NO.	27141
SHEET	C-3
OF 10 SHEETS	

4