



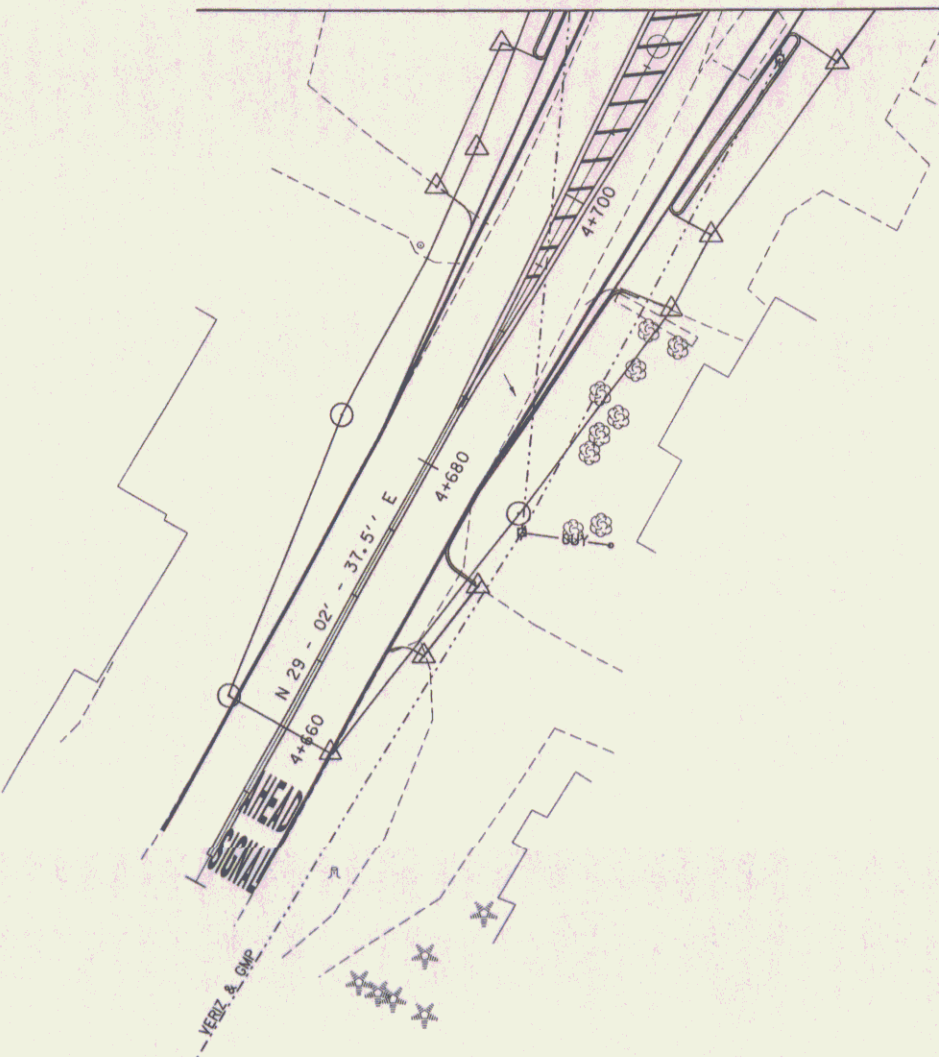

MATCH LINE TO ROW SHEET 9 OF 37

MATCH LINE 4+714

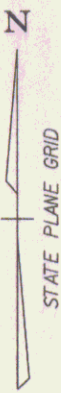

DURABLE 100 YELLOW LINE

4+650 CL - 4+684 CL (DBL)
4+684 - 4+734 (DBL- ISLAND)

DURABLE 200 YELLOW LINE

4+684 - 4+734 (ISLAND DIAGONAL)

DURABLE 100 WHITE LINE

4+650 RT - 4+930 RT
4+650 LT - 4+723 LT
4+723 LT - 40+018 LT (QUAKER RD - 13.5 R)

approximate location of septic line to tank on Montague's

DURABLE LETTER OR SYMBOL

4+653 RT **AHEAD SIGNAL**

TEMPORARY MARKINGS

Temporary 100 mm White Line
Temporary 100 mm Yellow Line
Temporary 200 mm Yellow Line (diagonals)
Temporary Letter or Symbol

monitoring system of State for Biron, across Lamb's on Hasland, LLC

Note: To follow same stations as durable markings.

TRAFFIC PLAN - MARKINGS - LAYOUT 1

PROJECT:	EAST MONTEPELIER	PROJECT NO.:	STPG 028-3(35)S
DESIGN FILE NAME:	/sqda/98b028/db028...bdr.mut.top...dgn	PLOT DATE:	01-JUL-2008
IPARM FILE NAME:	db028	SURVEY DATE:	8/98
SURVEYED BY:	Jls	DRAWN BY:	Jfg
SQUAD LEADER:	Jls	ROW SHEET	8 OF 37

DATUM	
VERTICAL	NAVD 88
HORIZONTAL	NAD 83(1992)

