

DURABLE 100 WHITE LINE

100+031 LT - 100+075 LT
 100+090 LT - 100+103 LT
 100+089 RT - 100+103 RT

DURABLE LETTER OR SYMBOL

100+097 LT
 100+102 LT


2.6 M
 (8.5 FT)

5.5 M (18 FT)

PARKING STALL DIMENSIONS

WASHINGTON ELECT. CO-OP

OLD BRICK CHURCH

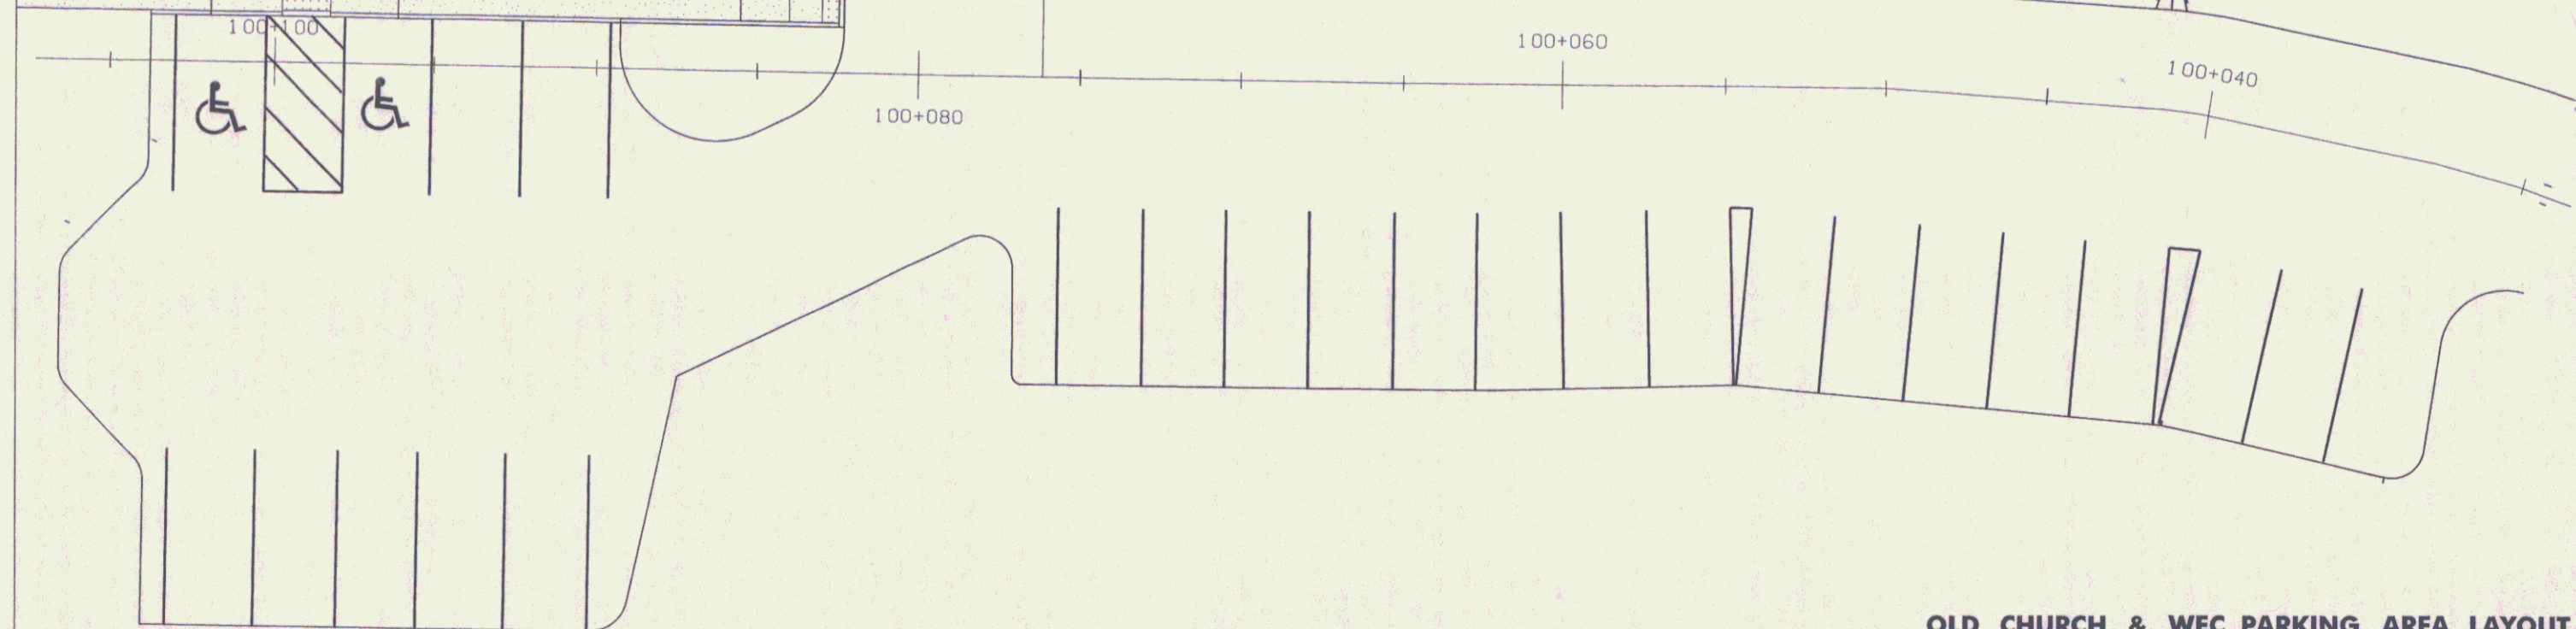

OLD CHURCH & WEC PARKING AREA LAYOUT

DATUM
 VERTICAL NAVD 88
 HORIZONTAL NAD 83(1992)

10
 SCALE IN METERS

PROJECT: EAST MONTPELIER	PROJECT NO.: STPG 028-3(35)
DESIGN FILE NAME: /sqda/98b028/db028...bdr_nul_top...dgn	PLOT DATE: 01-JUL-2008
IPARM FILE NAME: db028trparkbdr	SURVEY DATE: 8/98
SURVEYED BY:	DRAWN BY: Jfg
SQUAD LEADER: Jls	ROW SHEET 12 OF 37