INDEX OF SHEETS

STATE OF VERMONT
AGENCY OF TRANSPORTATION

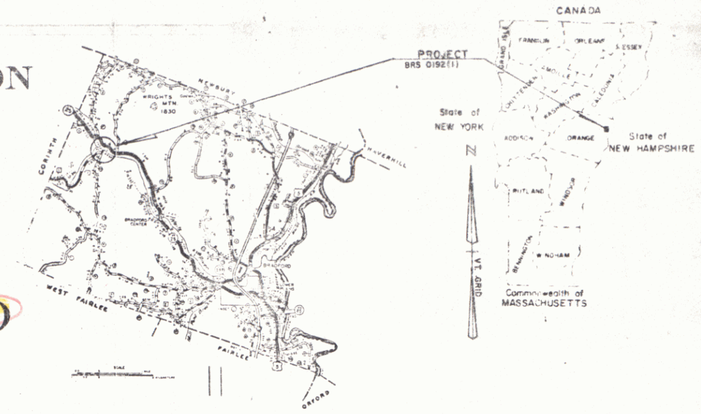

PROPOSED IMPROVEMENT
TOWN OF BRADFORD
COUNTY OF ORANGE
T.H.1 , CL. 2 (F.A.S.)

R.O.W. PLANS

BEGINNING AT A POINT 0.072 MILES SOUTHWEST
OF THE INTERSECTION OF VT.25 & TH.1 & EXTENDING
NORTHEAST 0.072 MILES

LENGTH OF ROADWAY 261.73 FEET=0.050 MILES
LENGTH OF BRIDGE 117.27 FEET=0.022 MILES
LENGTH OF PROJECT 379.00 FEET=0.072 MILES
VT. RTE. 25 LENGTH OF R.O.W. PROJECT 1050 FEET = 0.199 MILES
T.H. 1 LENGTH OF R.O.W. PROJECT 479 FEET = 0.072 MILES

1981	ADT =	390
2001	ADT =	540
2001	DHV =	100
D		55%
T		3%
V		40 MPH

Route: VT 25

Pin# 63B 098

MP 5.874

END R.O.W. PROJECT VT. RTE. 25
BRS 0192 (1) S STA. 23+50 ℄

END R.O.W. PROJECT T.H. 1
BRS 0192 (1) S REV. STA. 17+79 ℄

MP 6.073

BEGIN R.O.W. PROJECT VT. RTE. 25
BRS 0192 (1) S STA. 13+00 ℄

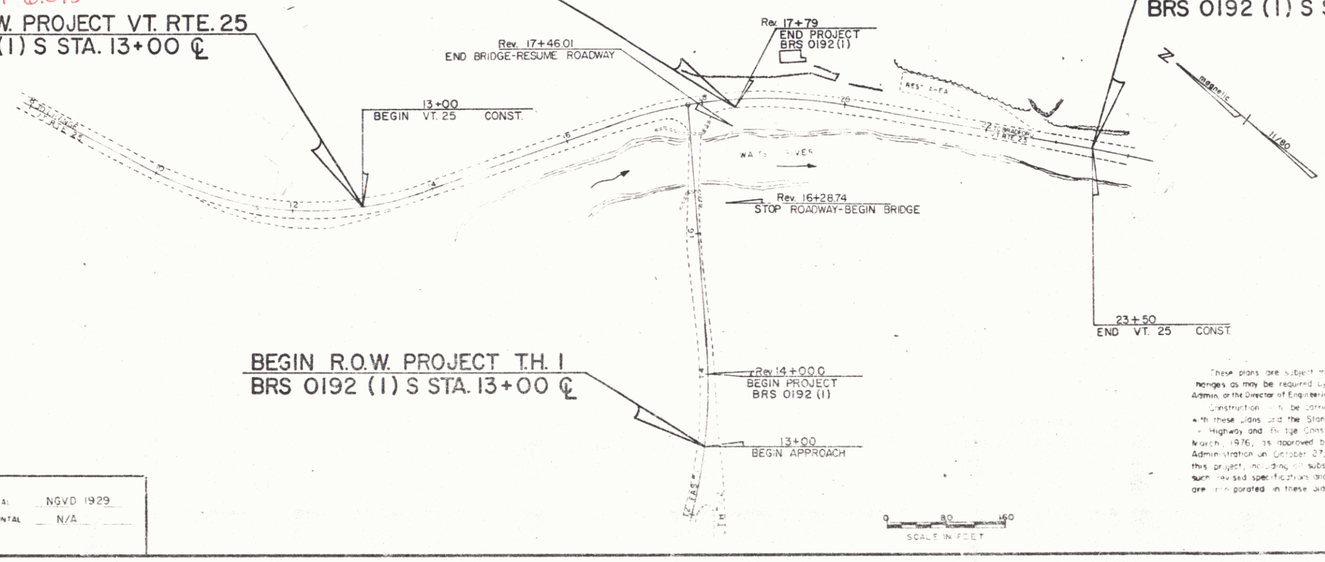

CONVENTIONAL SIGNS

COUNTY LINE
TOWN LINE
LIMITS OF ACCESS
PLANK FOR ACCESS
FENCE LINE
STONE WALL
WIRE FENCE
GUARD RAIL
RAILROAD
SURVEY LINE
CULVERT
POWER POLE
TELEPHONE POLE
TREES
CONTROL OF ACCESS
PROPERTY LINE
R.O.W. TAKING LINE
SLOPE RIGHTS
TOP OF CUT
TOE OF SLOPE

DATUM
VERTICAL NGVD 1929
HORIZONTAL N/A

These plans are subject to such engineering changes as may be required by the Federal Highway Administrator or the Director of Engineering and Construction.

Construction shall be carried on in accordance with these plans and the Standard Specifications for Highway and Bridge Construction dated March, 1976, as approved by the Federal Highway Administration on October 27, 1976, for use on this project, including all subsequent revisions and such revised specifications and special provisions as are incorporated in these plans.

PROJECT PROCESSED UNDER
SECONDARY ROAD PLAN

APPROVED [signature] DATE 7-31-81
CHIEF, PROPERTY ADMINISTRATION

SUBMITTED BY ORDER OF THE STATE TRANSPORTATION BOARD

APPROVED [signature] DATE
Director of Engineering and Construction

DEPARTMENT OF TRANSPORTATION
FEDERAL HIGHWAY ADMINISTRATION

APPROVED DATE
DIVISION ADMINISTRATOR

PROJECT BRS № 0192 (1) S

SHEET 1 OF 10