PLAN

SURVEYED
PLOTTED
ALIGNMENT CHECKED
RT. OF WAY CHECKED

NOTE BOOK
NO.

BY
DATE

PROFILE

SURVEYED
PLOTTED
GRADES CHECKED
S. M. NOTES
STRUCTURE NOTES (ATTACH OR NO.)

BY
DATE 12-8-67

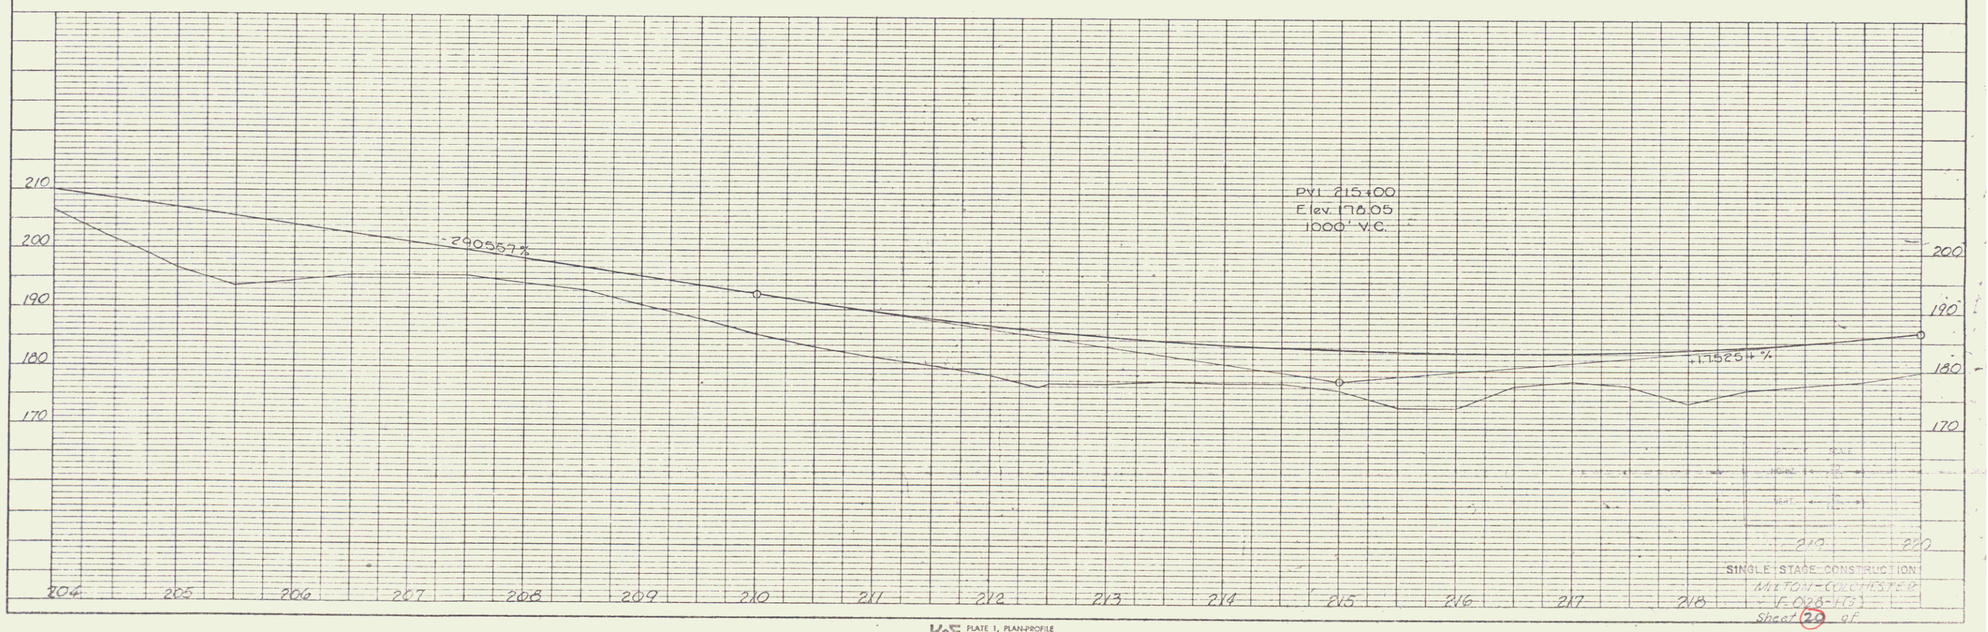

SINGLE STAGE CONSTRUCTION
MILTON-COLCHESTER
F-028-1(6)

Sheet 29 of

K+E PLATE 1, PLAN-PROFILE
KEUFFEL & ESSER CO.

46 7012 IMPERIAL™ TRACING CLOTH

40