PLAN

SURVEYED
PLOTTED
ALIGNMENT CHECKED
RT. OF WAY CHECKED

NOTE BOOK
NO.

BY	DATE

PROFILE

SURVEYED
PLOTTED
GRADES CHECKED
STRUCTURE NOTATIONS CHECKED

NOTE BOOK
NO.

BY	DATE

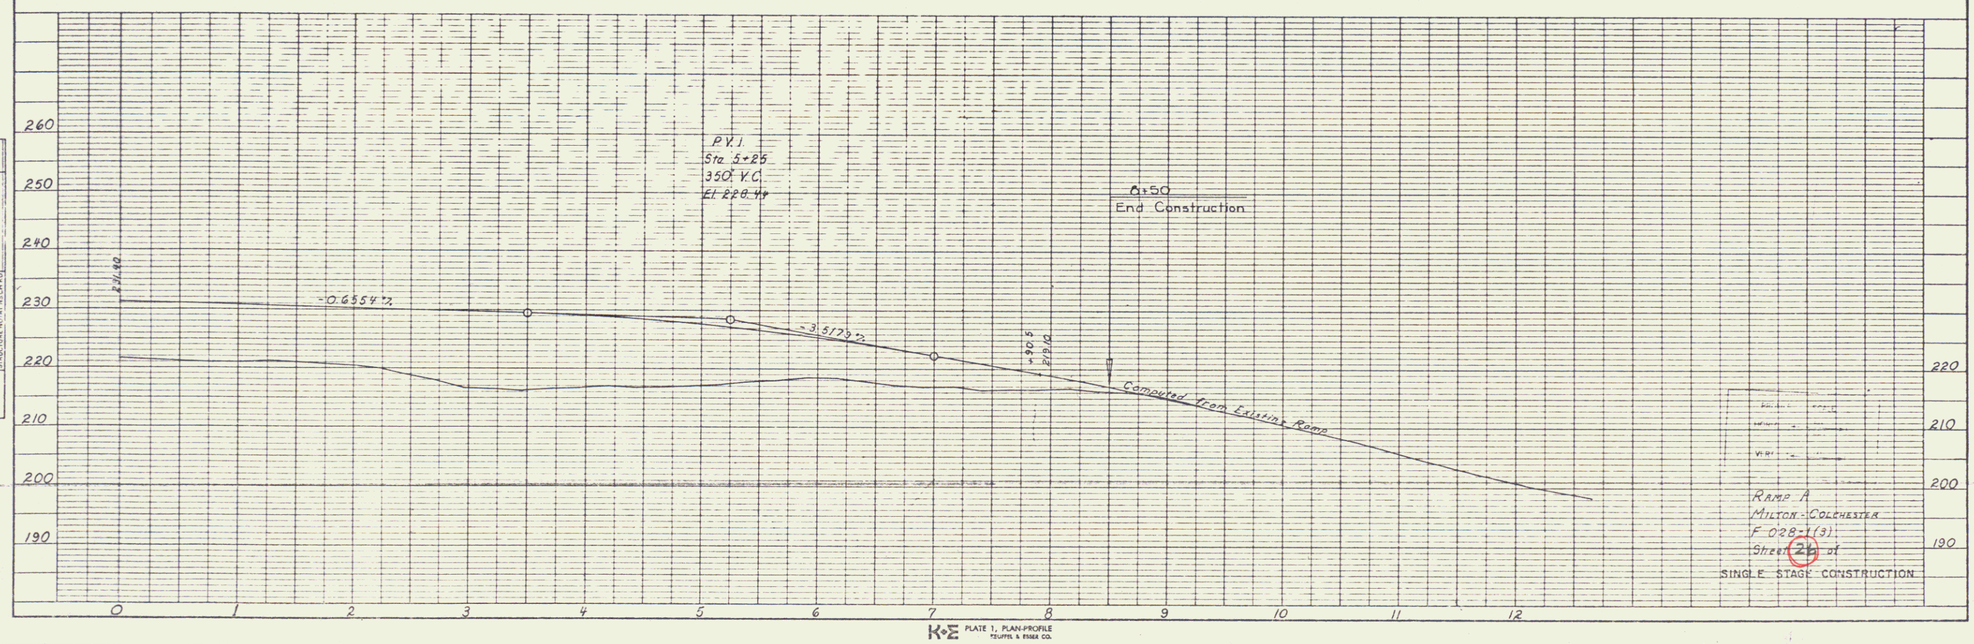

RAMP A
MILTON - COLCHESTER
F 028-1(3)
Sheet 26 of
SINGLE STAGE CONSTRUCTION

K+E PLATE 1, PLAN-PROFILE
TEAUFFEL & ESSER CO.

46 7012 IMPERIAL TRACING CLOTH

46