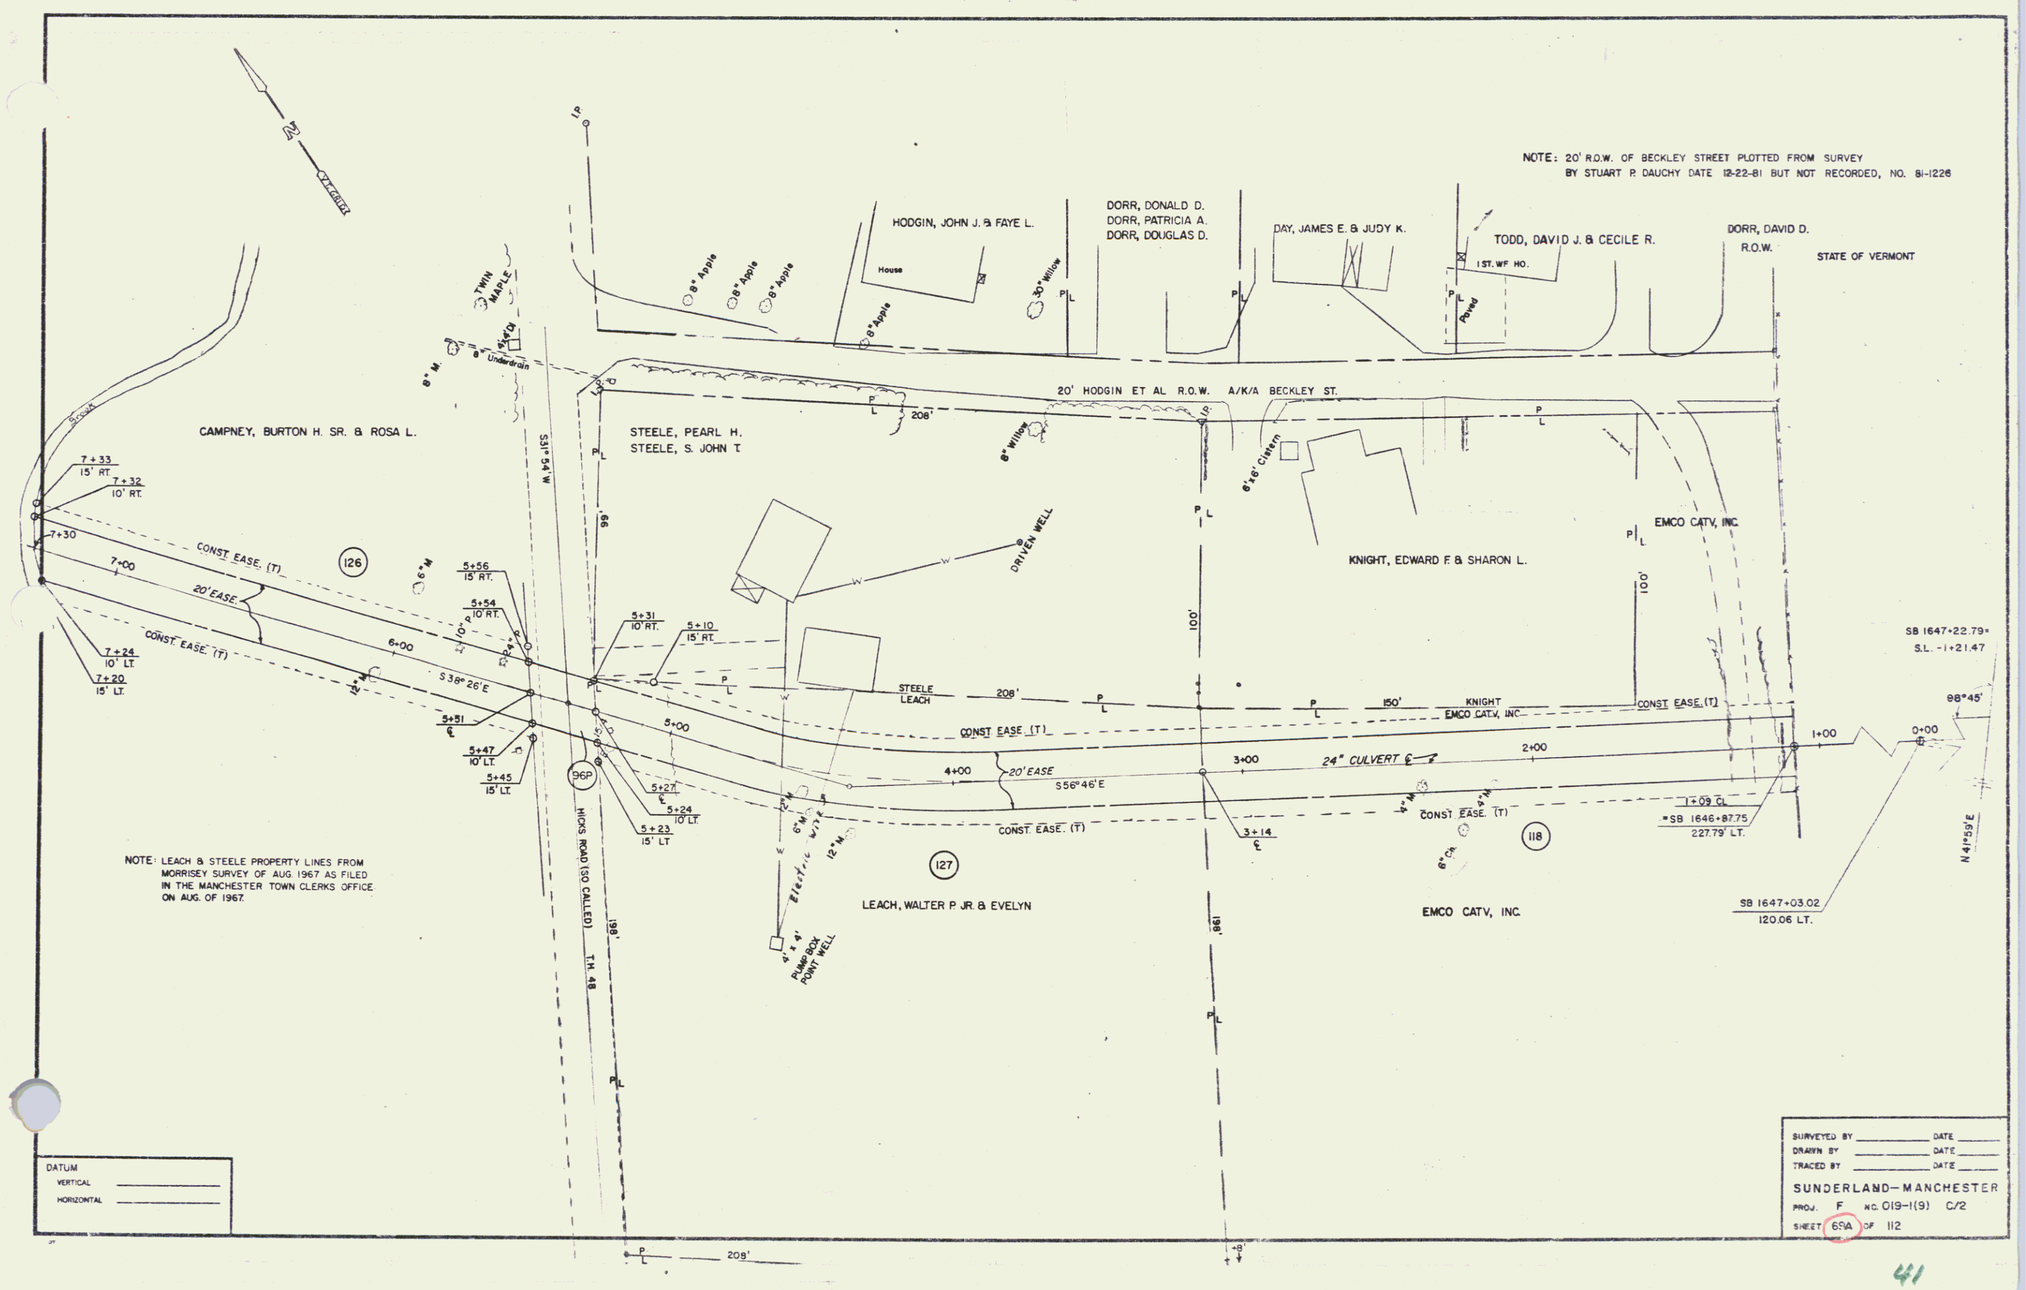
NOTE: 20' R.O.W. OF BECKLEY STREET PLOTTED FROM SURVEY BY STUART P. DAUCHY DATE 12-22-81 BUT NOT RECORDED, NO. 81-1226
HODGIN, JOHN J. & FAYE L.
House
DORR, DONALD D.
DORR, PATRICIA A.
DORR, DOUGLAS D.
DAY, JAMES E. & JUDY K.
TODD, DAVID J. & CECILE R.
1 ST. WF HO.
Pond
DORR, DAVID D.
R.O.W.
STATE OF VERMONT
8" Apple
8" Apple
8" Apple
8" Apple
30" Willow
TWIN MAPLE
5'x4'Q
8" M
8" Underdrain
20' HODGIN ET AL R.O.W. A/K/A BECKLEY ST.
208'
8" Willow
6'x6' Cistern
CAMPNEY, BURTON H. SR. & ROSA L.
STEELE, PEARL H.
STEELE, S. JOHN T.
S31°54'W
99'
DRIVEN WELL
KNIGHT, EDWARD F. & SHARON L.
EMCO CATV, INC.
100'
7+33
15' RT.
7+32
10' RT.
7+30
7+00
CONST. EASE. (T)
20' EASE
126
6+00
S38°26'E
7+24
10' LT.
7+20
15' LT.
5+56
15' RT.
5+54
10' RT.
5+31
10' RT.
5+10
15' RT.
5+51
5+47
10' LT.
5+45
15' LT.
5+00
5+27
5+24
10' LT.
5+23
15' LT.
96P
HICKS ROAD (SO CALLED) T.H. 48
198'
STEELE
LEACH
208'
150'
KNIGHT
EMCO CATV, INC.
CONST. EASE. (T)
4+00
20' EASE
S56°46'E
3+00
24" CULVERT ℄
2+00
1+00
0+00
98°45'
SB 1647+22.79=
S.L. -1+21.47
1+09 CL
=SB 1646+87.75
227.79' LT.
3+14
118
127
LEACH, WALTER P. JR. & EVELYN
EMCO CATV, INC.
SB 1647+03.02
120.06 LT.
N41°59'E
4' x 4'
PUMP BOX
POINT WELL
NOTE: LEACH & STEELE PROPERTY LINES FROM MORRISEY SURVEY OF AUG. 1967 AS FILED IN THE MANCHESTER TOWN CLERKS OFFICE ON AUG. OF 1967.
DATUM
VERTICAL
HORIZONTAL
SURVEYED BY
DRAWN BY
TRACED BY
DATE
SUNDERLAND-MANCHESTER
PROJ. F NO. 019-1(9) C/2
SHEET 65A OF 112

41