


Lague Incorporated to State of Vermont
by Warranty Deed, dated 3-29-71, Book 89
Page 315, in Barre City

MP 0141

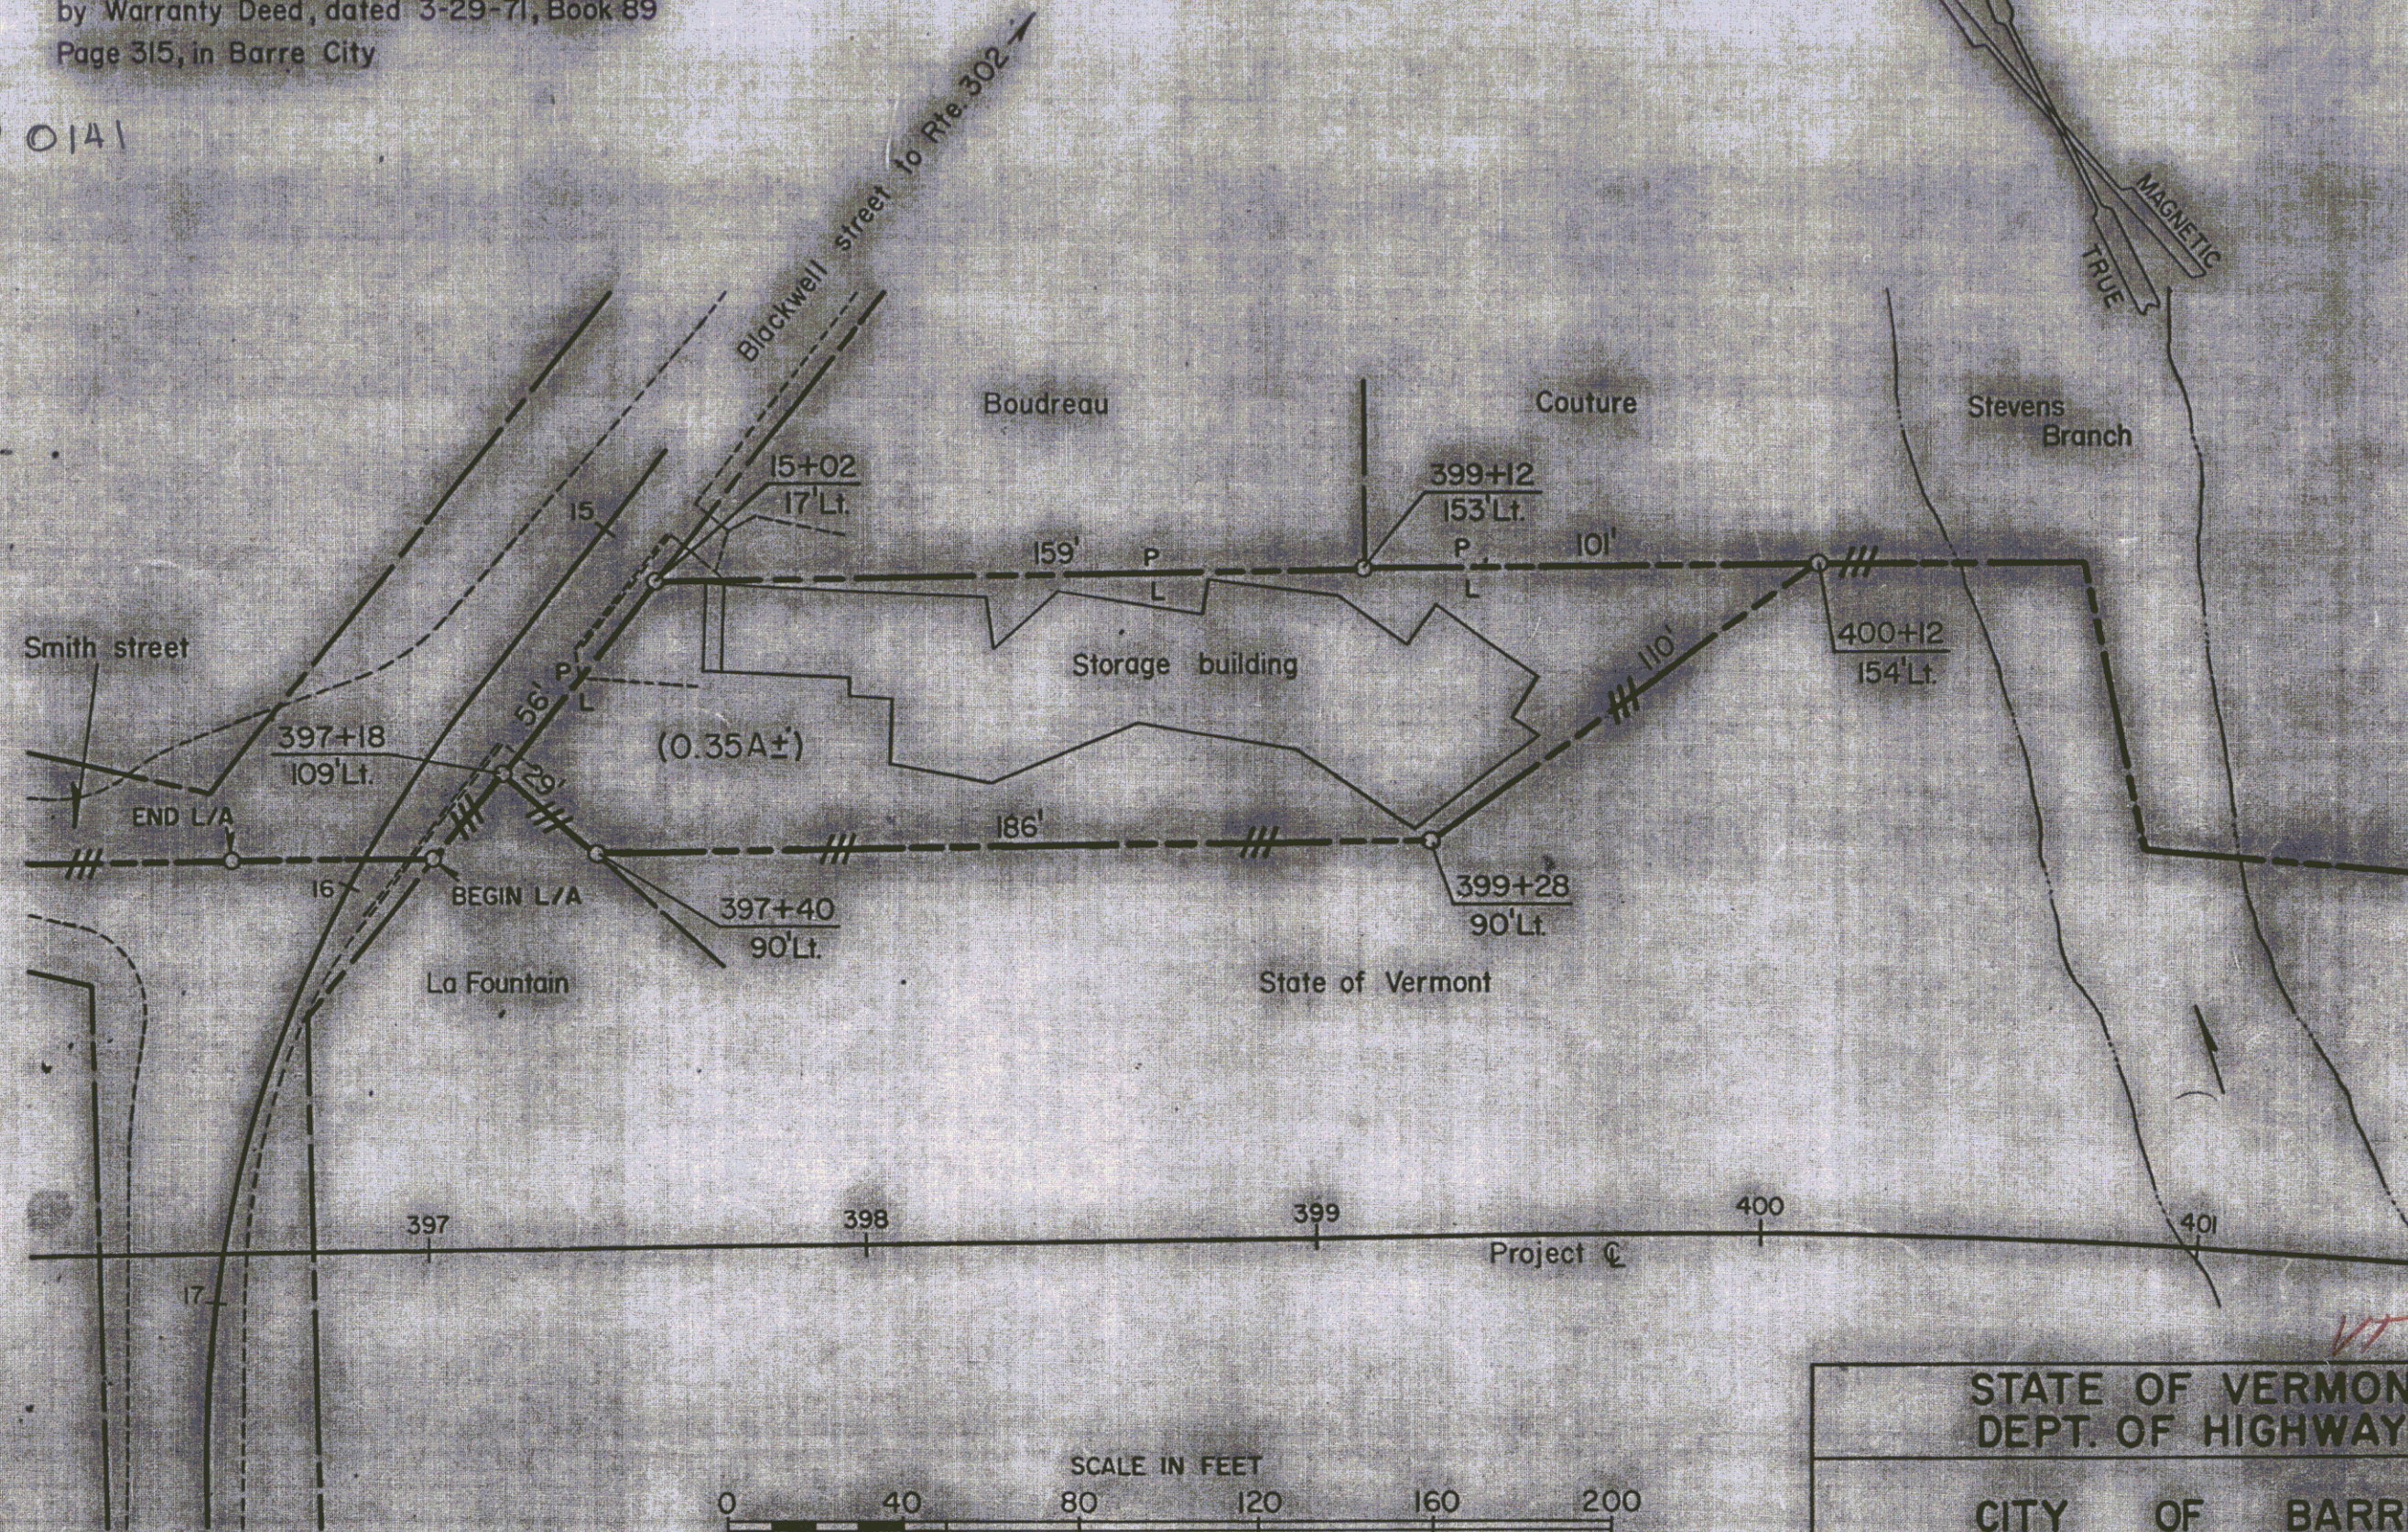

STATE OF VERMONT
DEPT. OF HIGHWAYS

CITY OF BARRE ^{35C}

PROJECT BERLIN-BARRE F-026-1 (7)

APPROX. SCALE 1"=40'

DATE 4-8-75

DRAWN BY ROD S.

18